



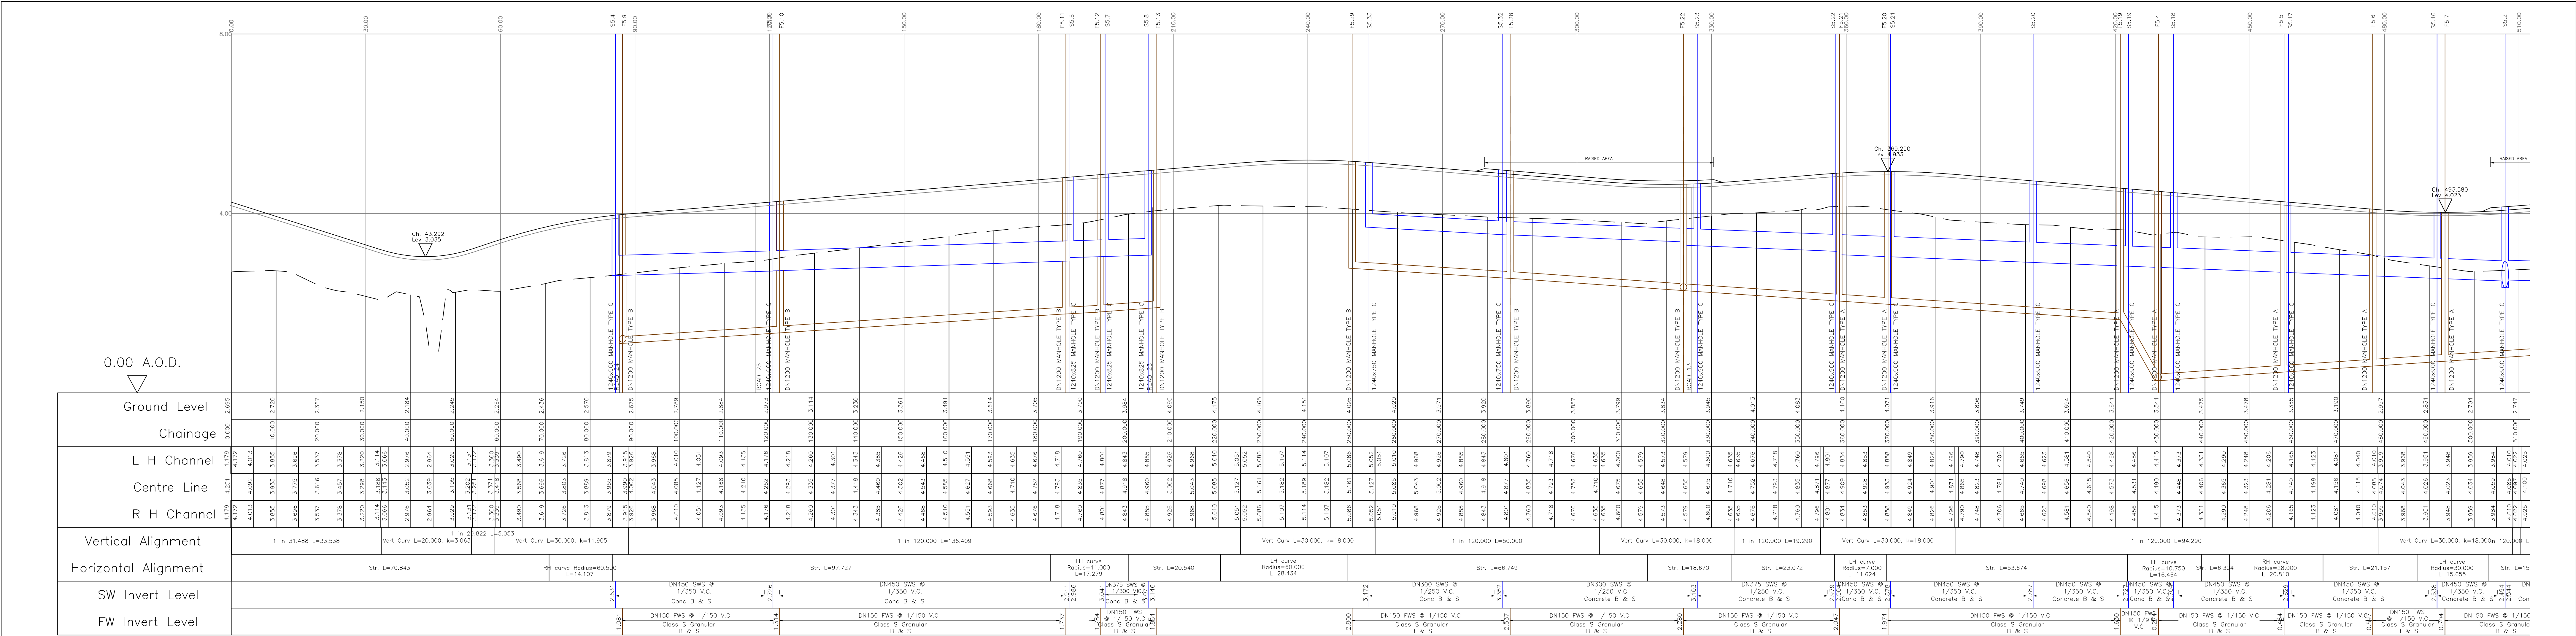


Road 24
Horiz. 1:500 Vert. 1:50


Road 24
Horiz. 1:500 Vert. 1:50

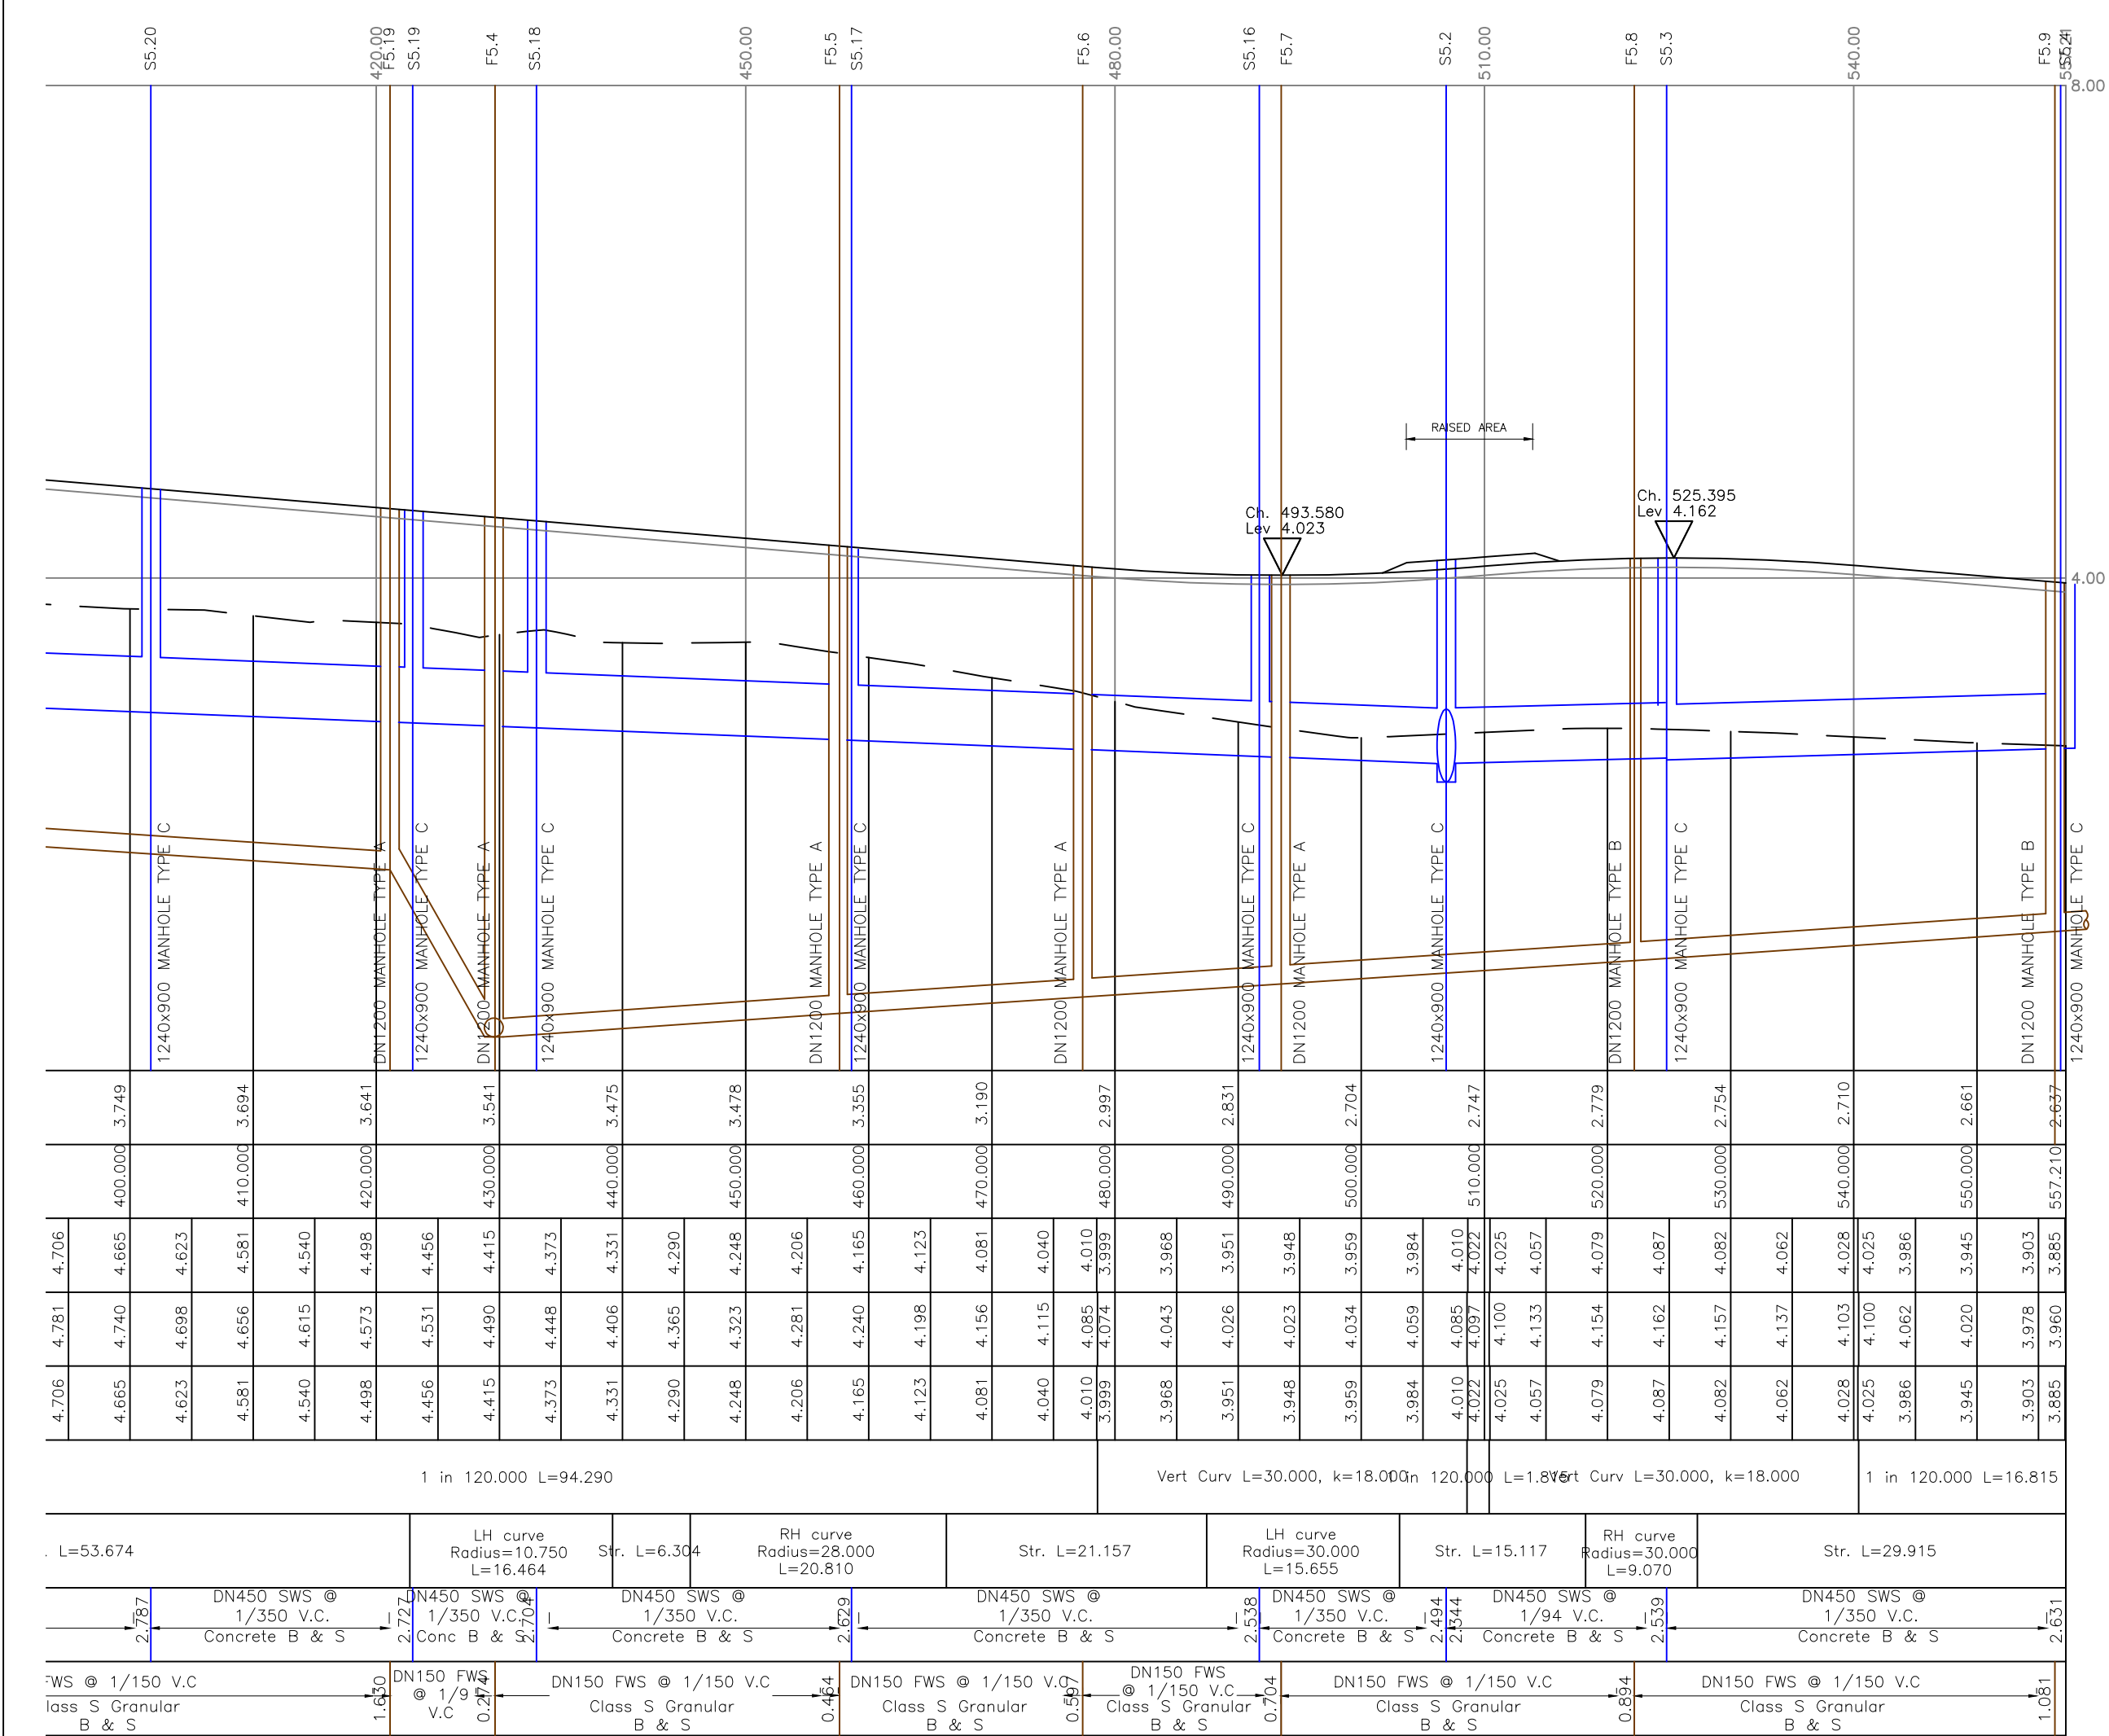


Road 24
Horiz. 1:500 Vert. 1:50

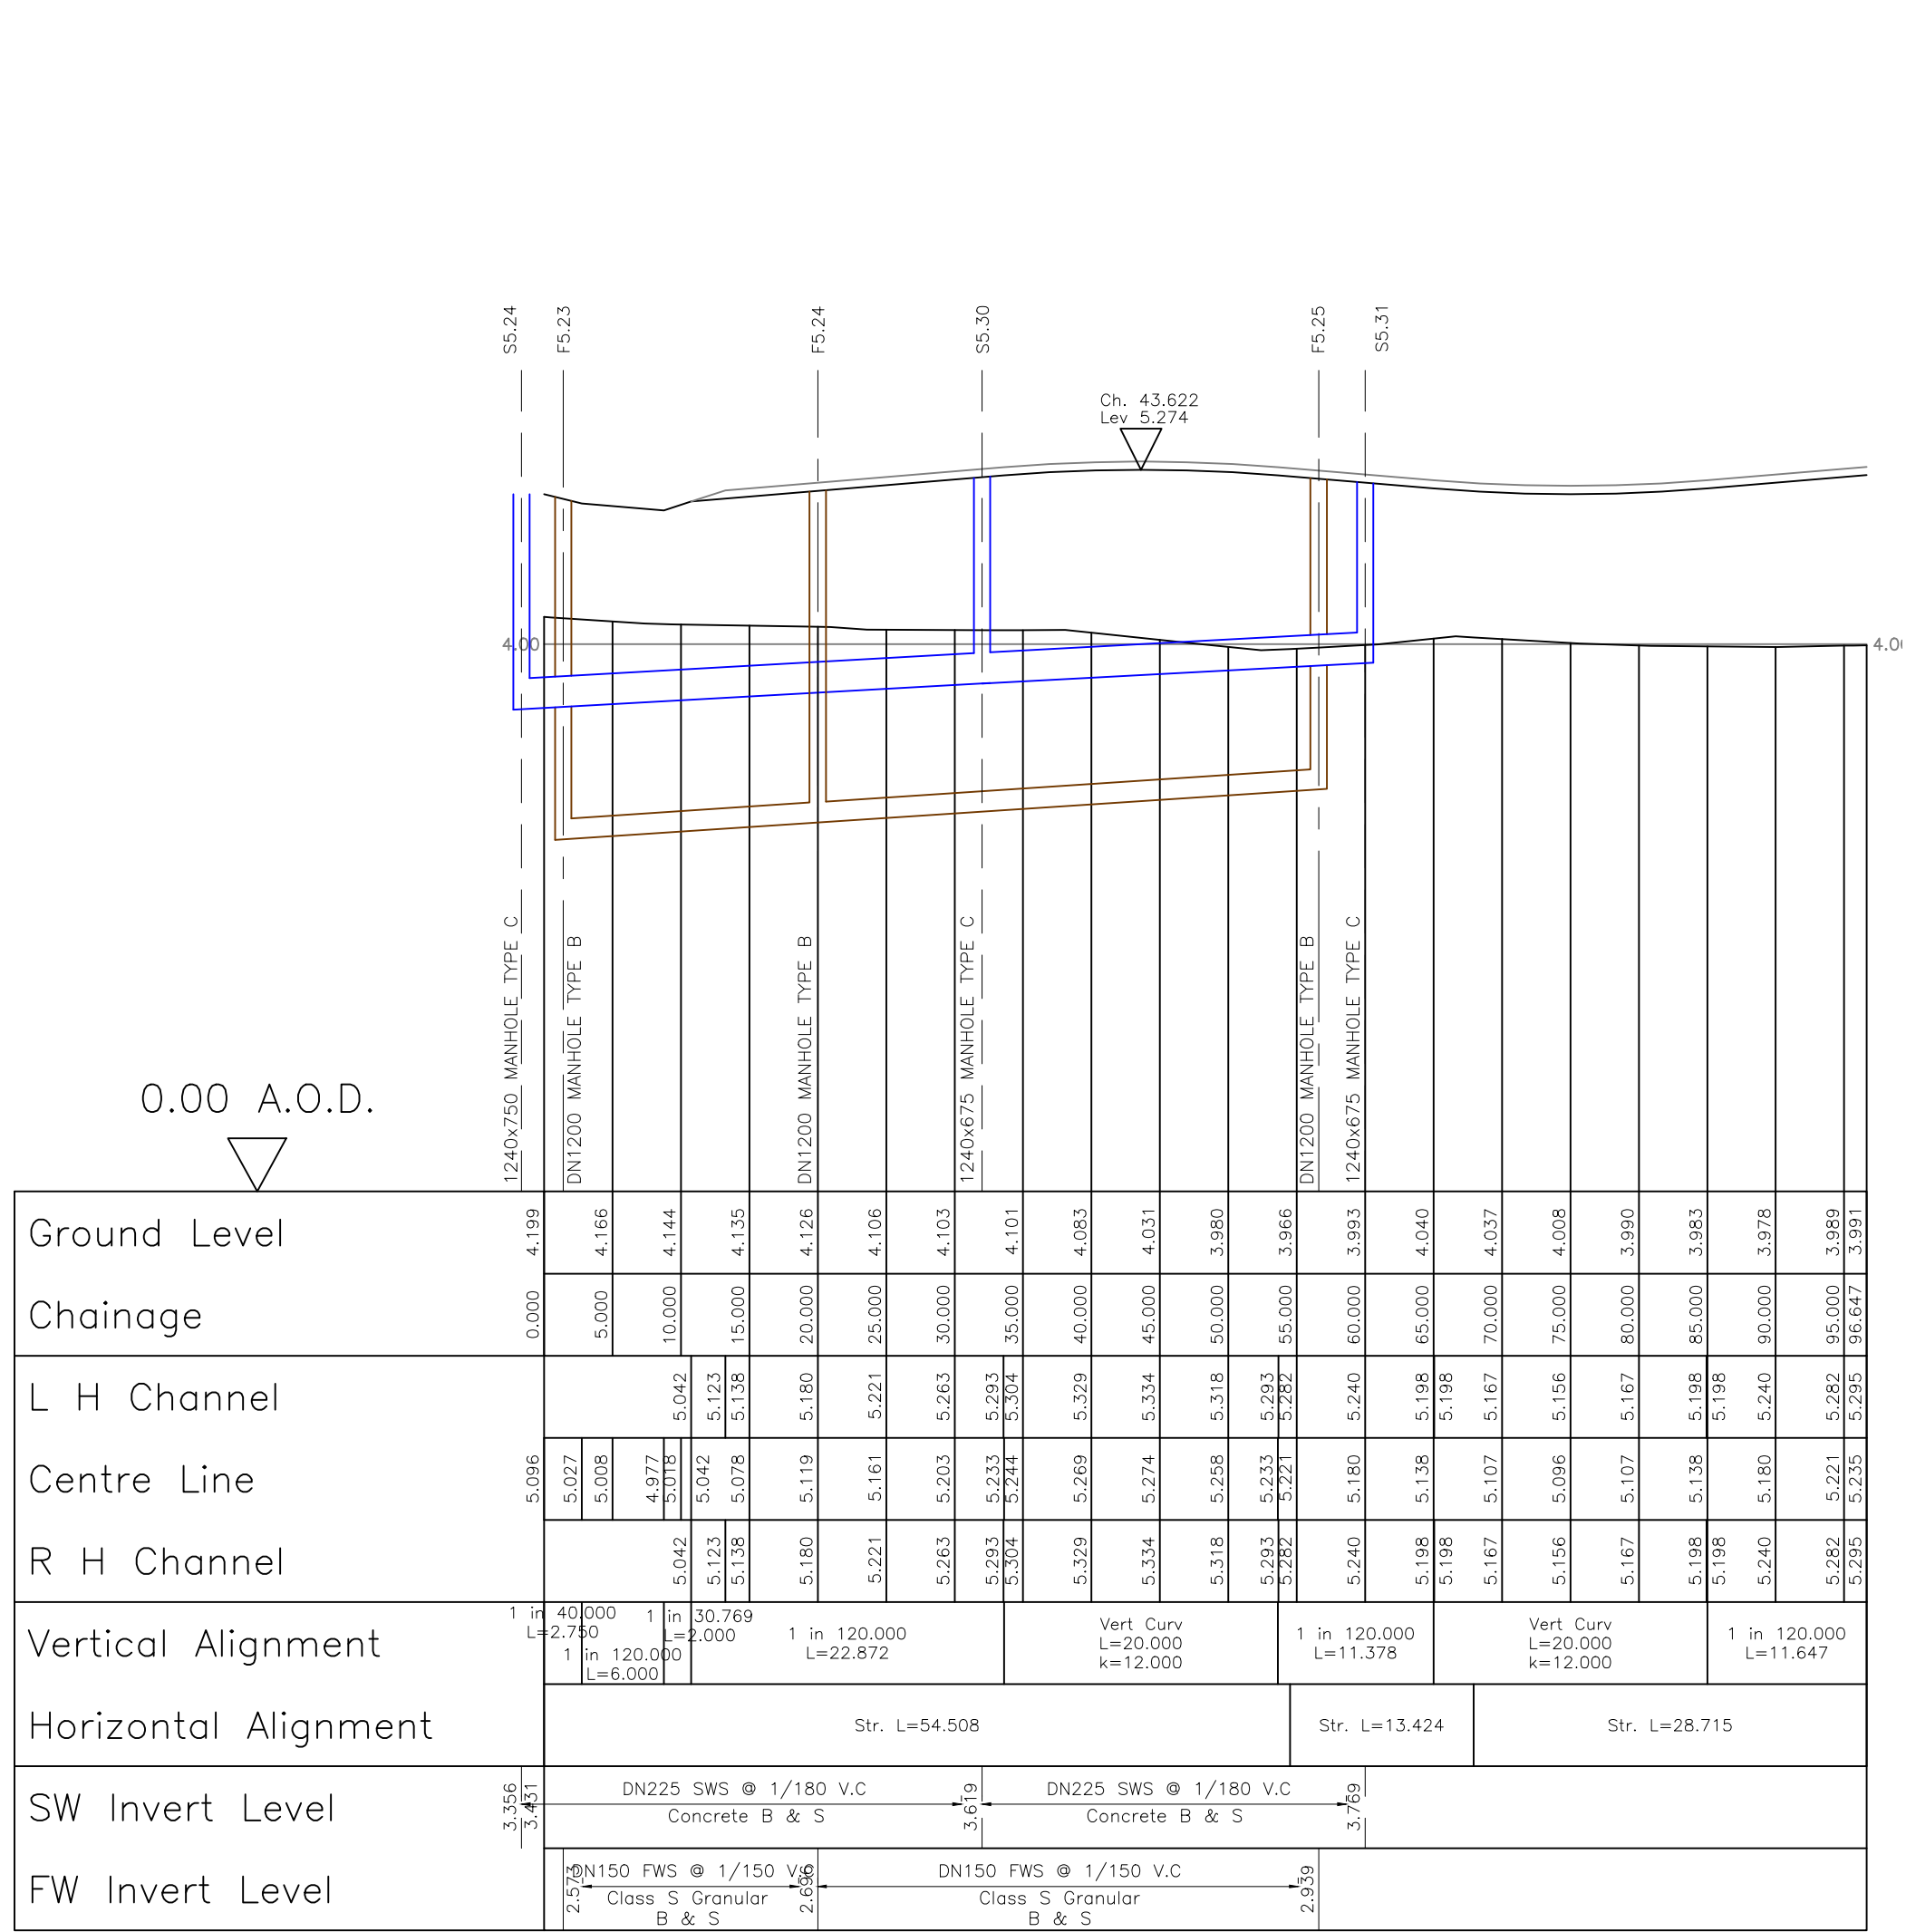

Access 2
Horiz. 1:500 Vert. 1:50

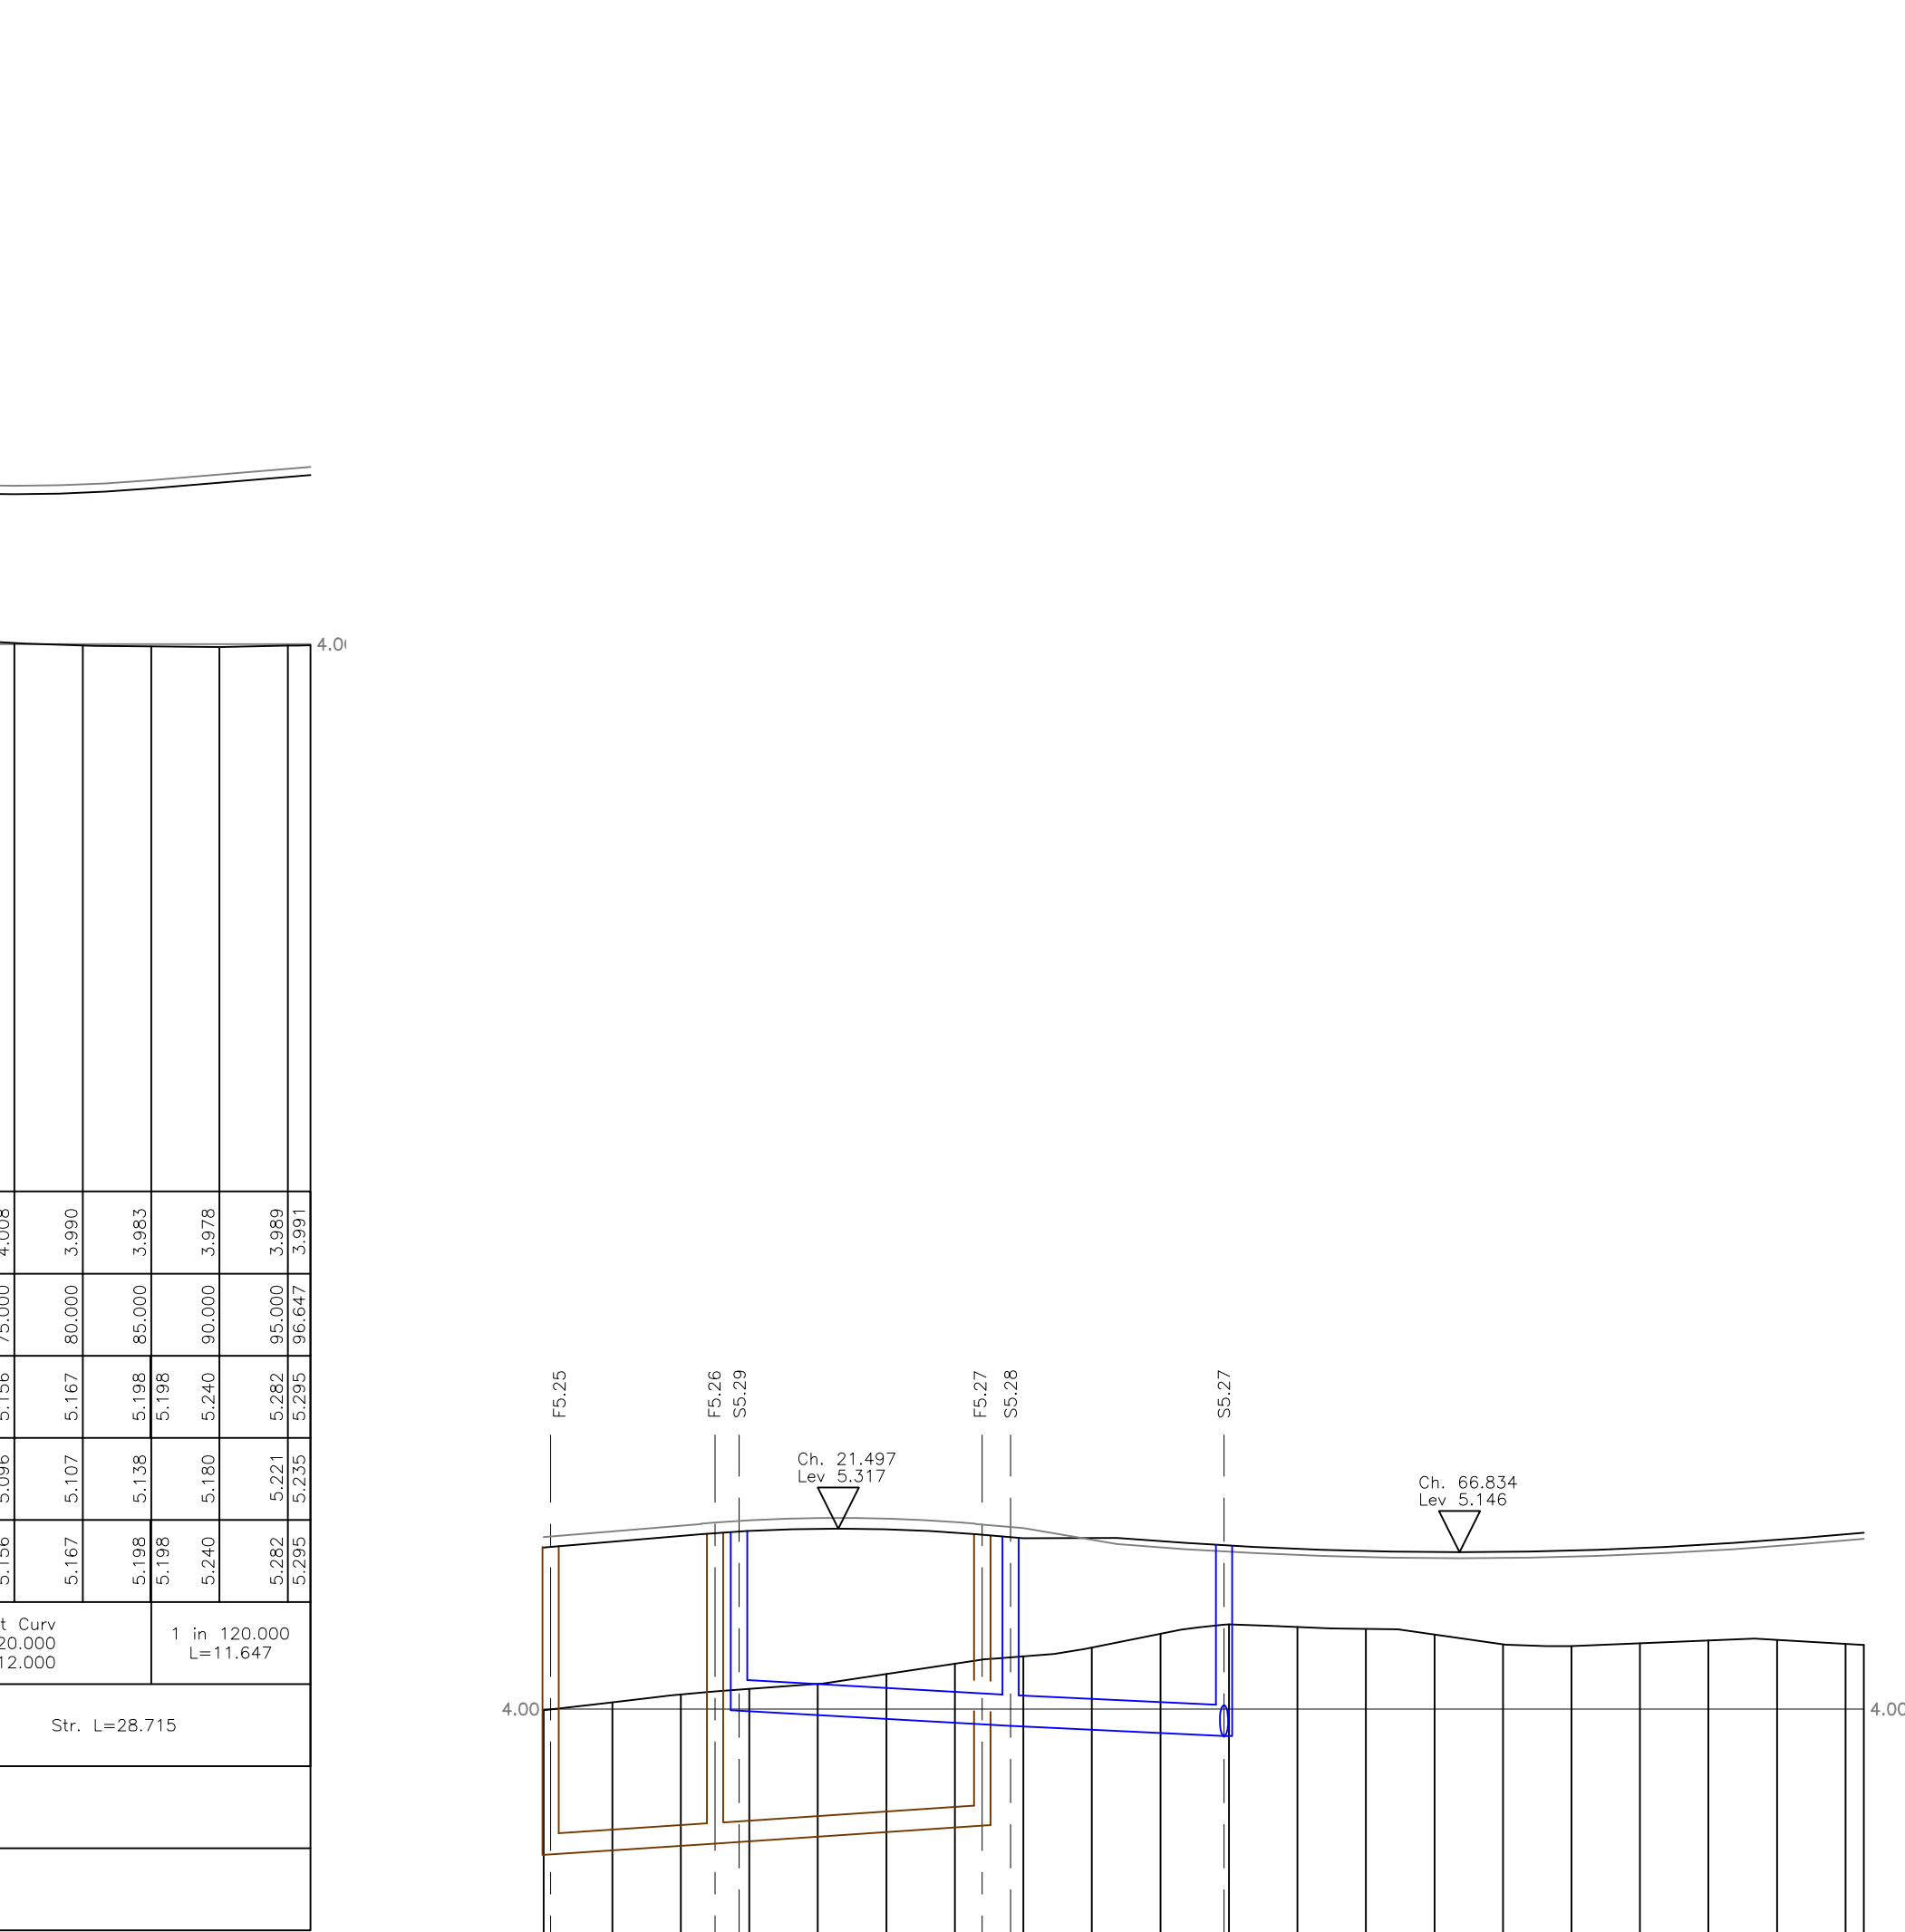

Access 3
Horiz. 1:500 Vert. 1:50

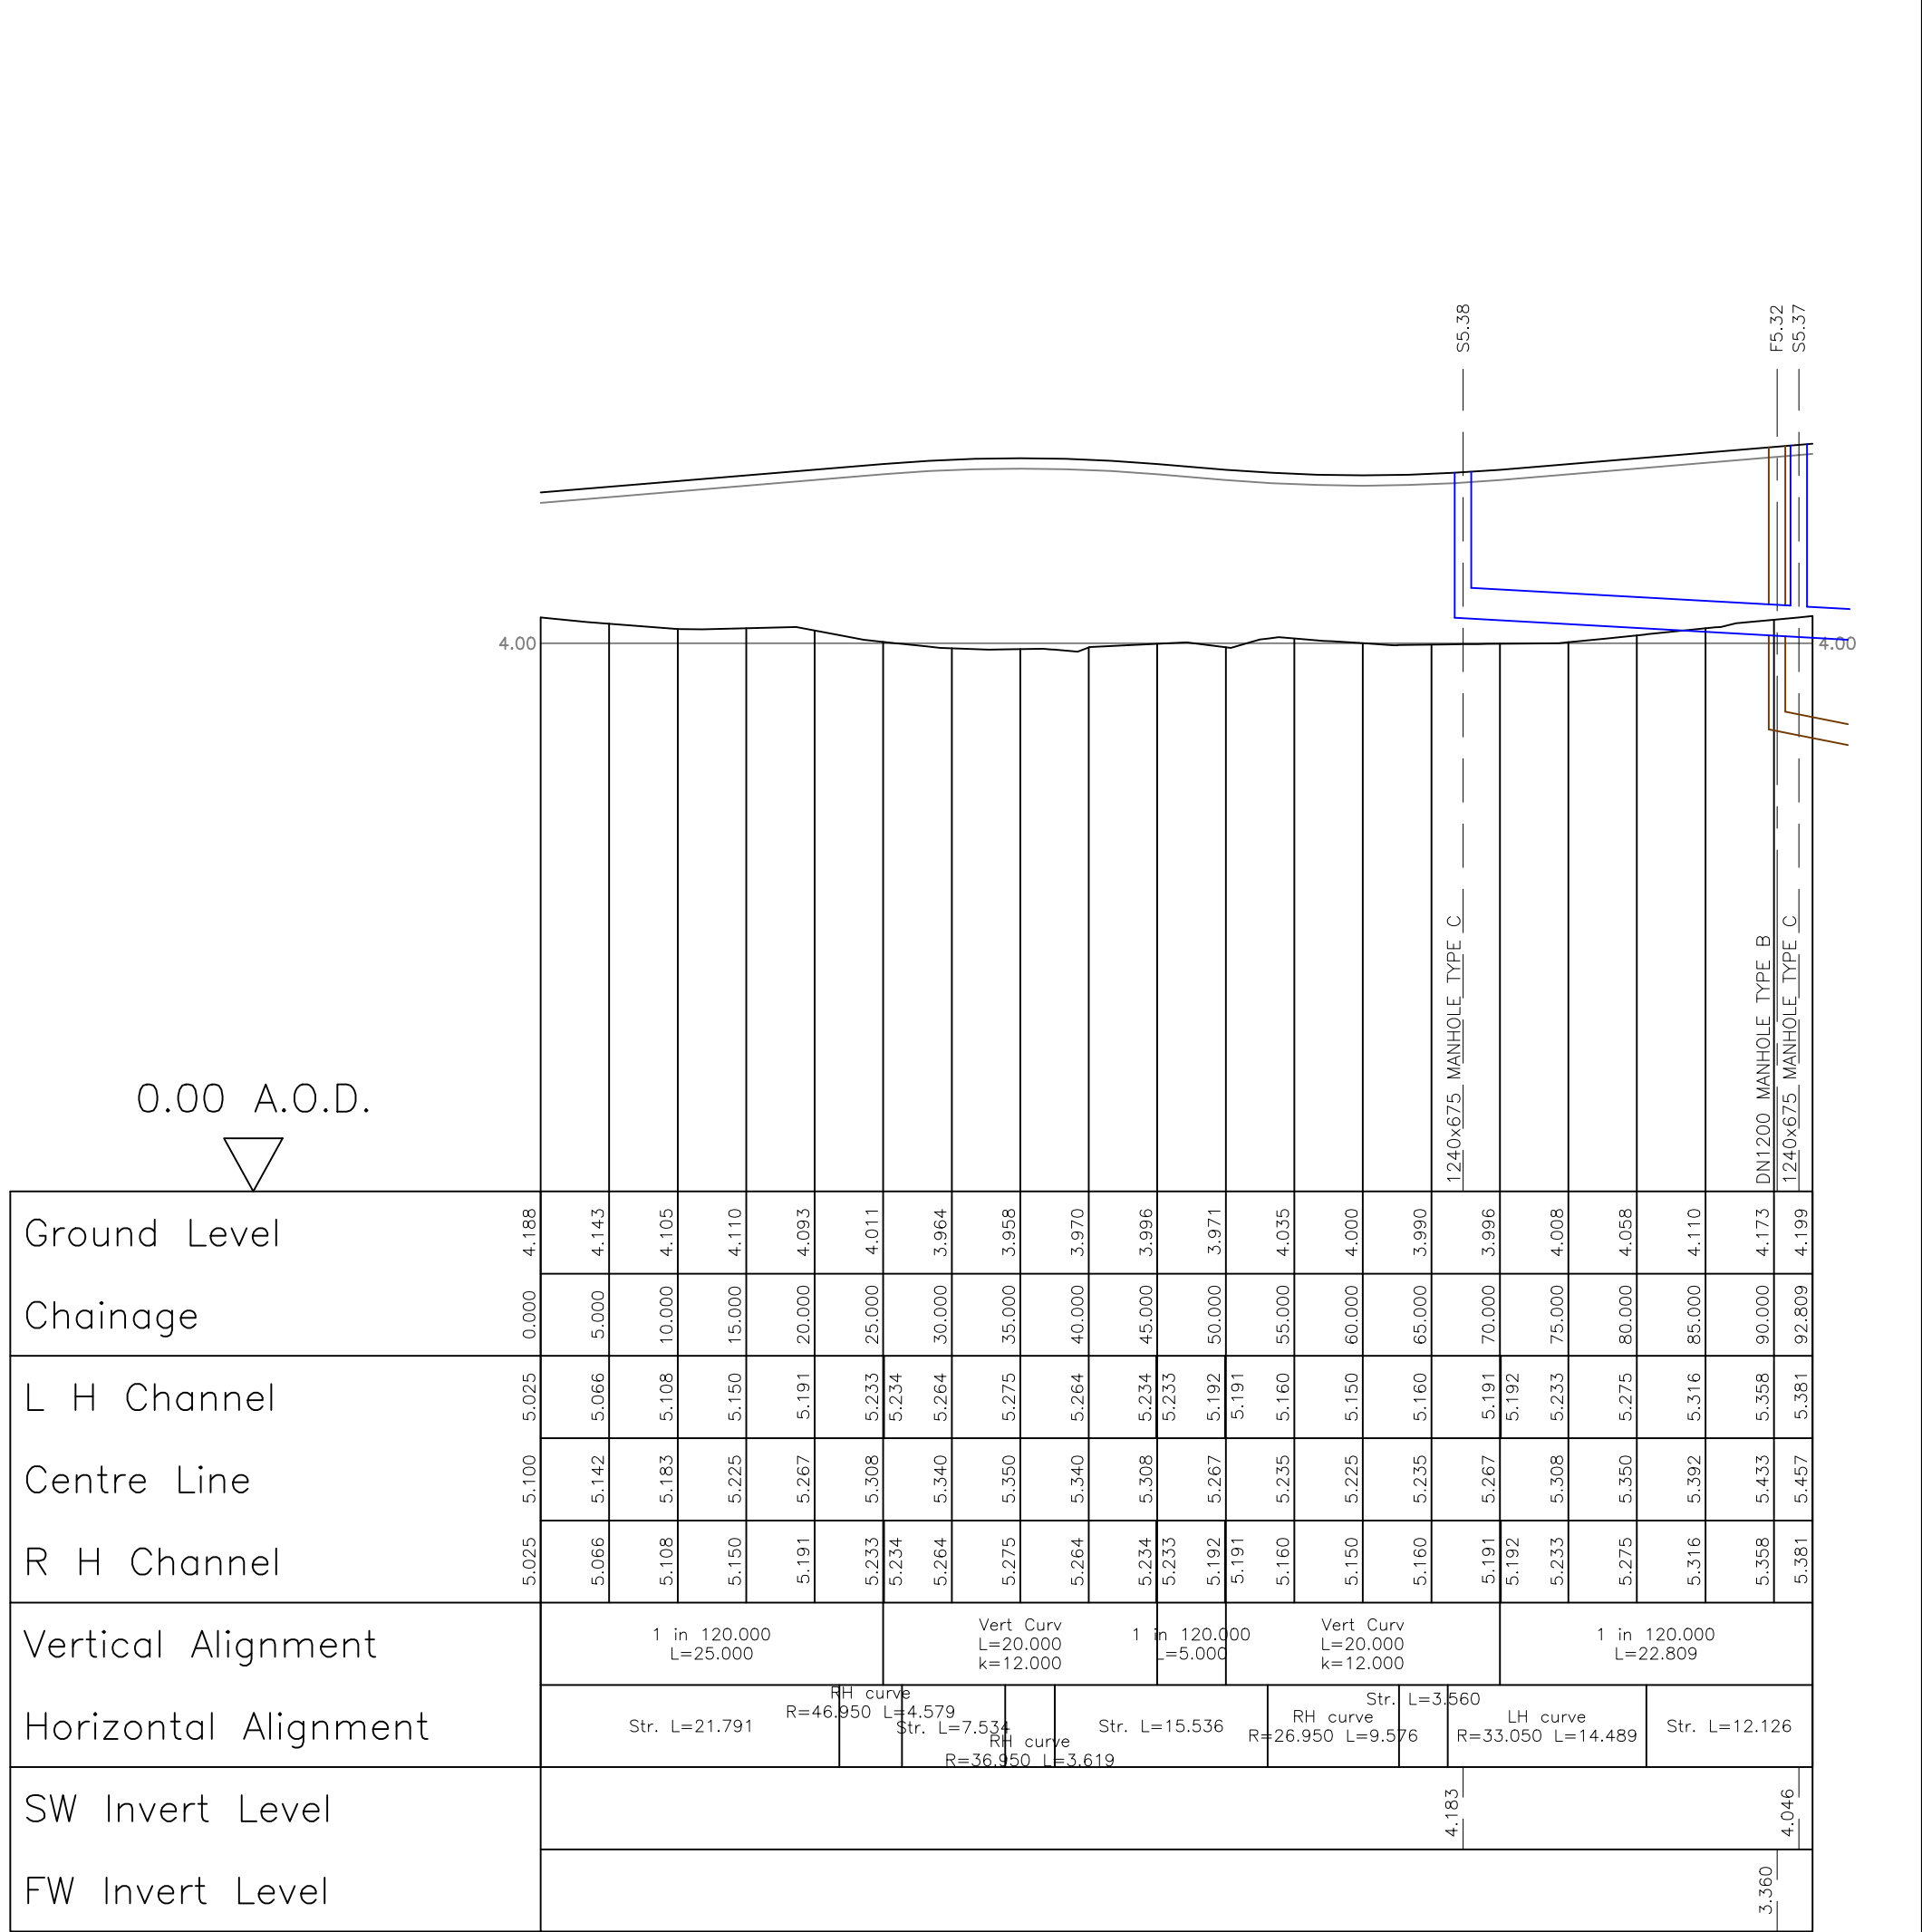

Access 4
Horiz. 1:500 Vert. 1:50

CONSTRUCTION			
D	19/10/16	Access 3 & 4 update.	HJS
C	12.08.16	Section added between S5.2 and S5.1	HJS
B	31.07.15	Construction Issue	HJS
A	03.02.11	Road levels and adoptable drainage amended.	LWJ
REV. No.	DATE	DESCRIPTION	INITIALS
Client			
Project			
Title			
Scale			
Date			
Drawing No.			
Rev			