

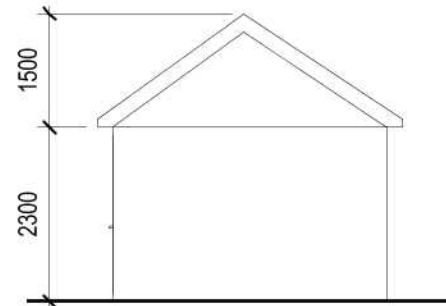
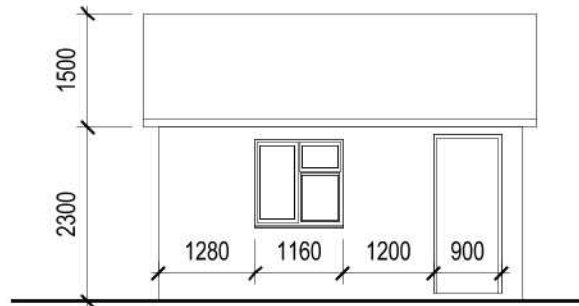


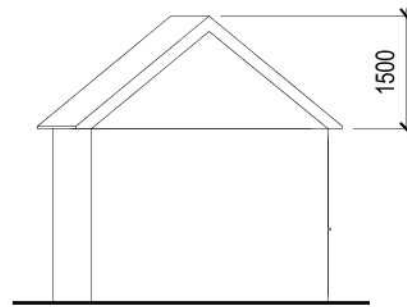

1 North Elevation
1 : 100


2 West Elevation
1 : 100

7 Cabin Elevations
1 : 100

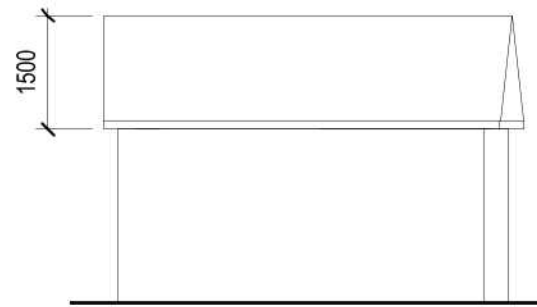

3 South Elevation
1 : 100

4 East Elevation
1 : 100

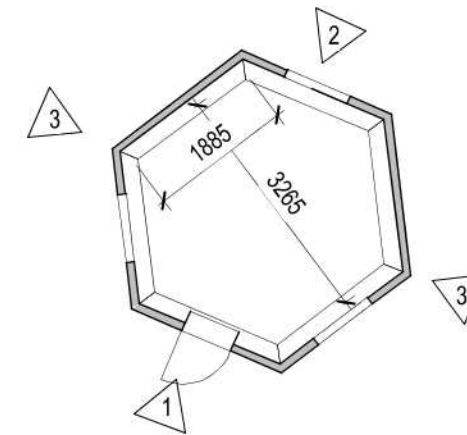

6 Cabin Layout
1 : 100

Cabin - New materials:


- External walls:
- Windows and Doors:
- Roof:

Timber cladding on studwork
Timber Double Glazing
Felt roof tiles

Shed - New materials:

- External walls:
- Windows and Doors:
- Roof:

Timber cladding on studwork
Timber Double Glazing
Clay / Concrete tiles

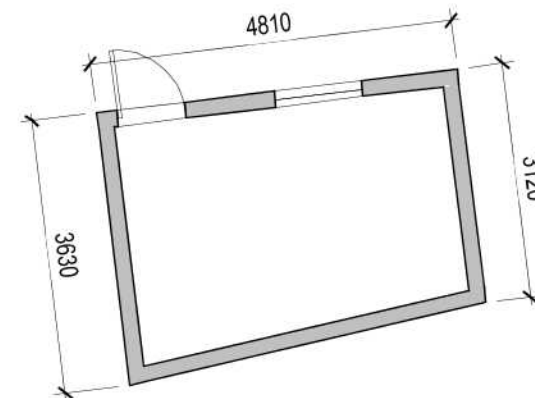

5 Shed - Plan
1 : 100

Rev A - Revisions to plans, and cabin elevations - August 2019

Scale 1 to 50 0.5 0 0.5 1 2.5 Metres

Scale 1 to 100 1 0 1 2 5 Metres