

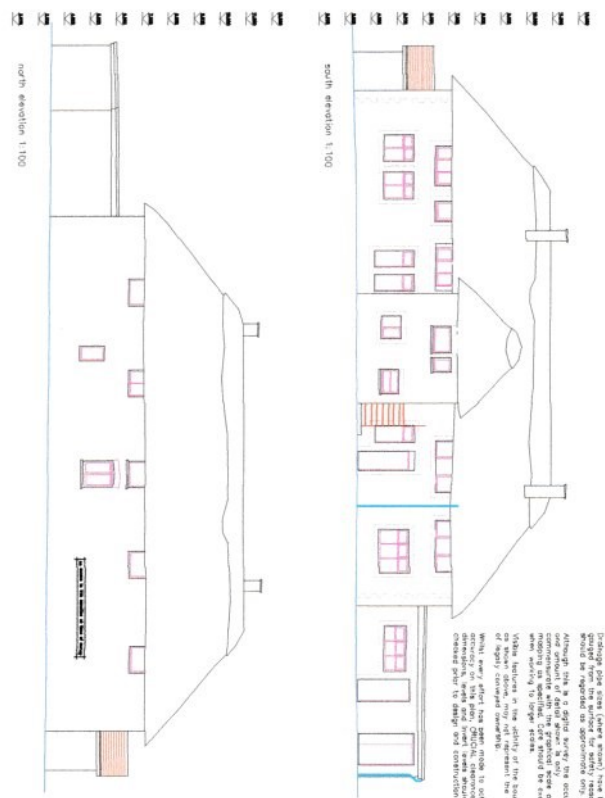
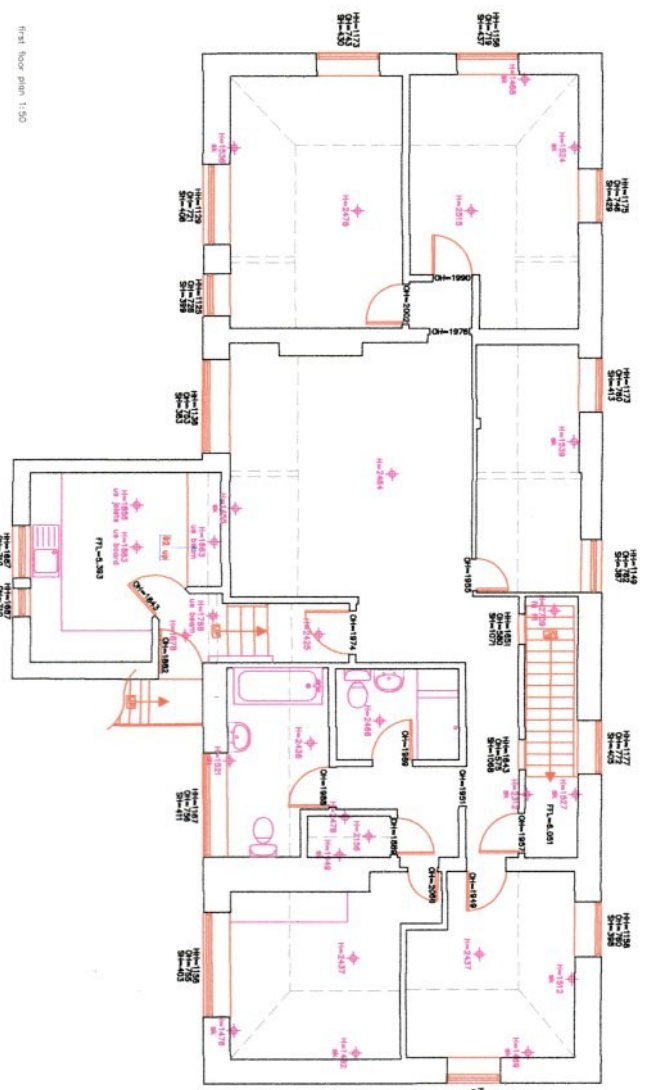
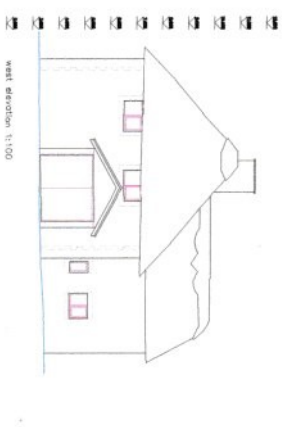


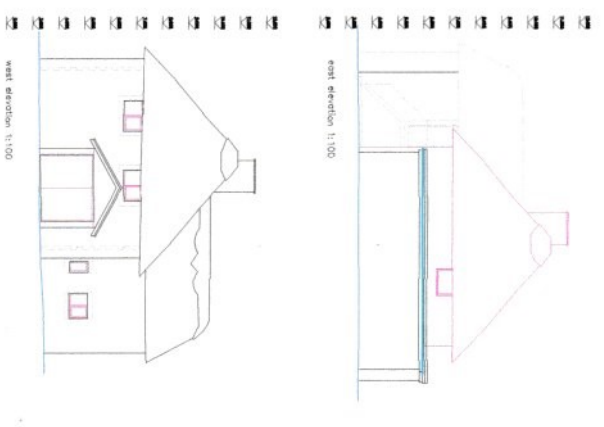

first floor plan 1:50

Proposed Floor Plans and Elevations

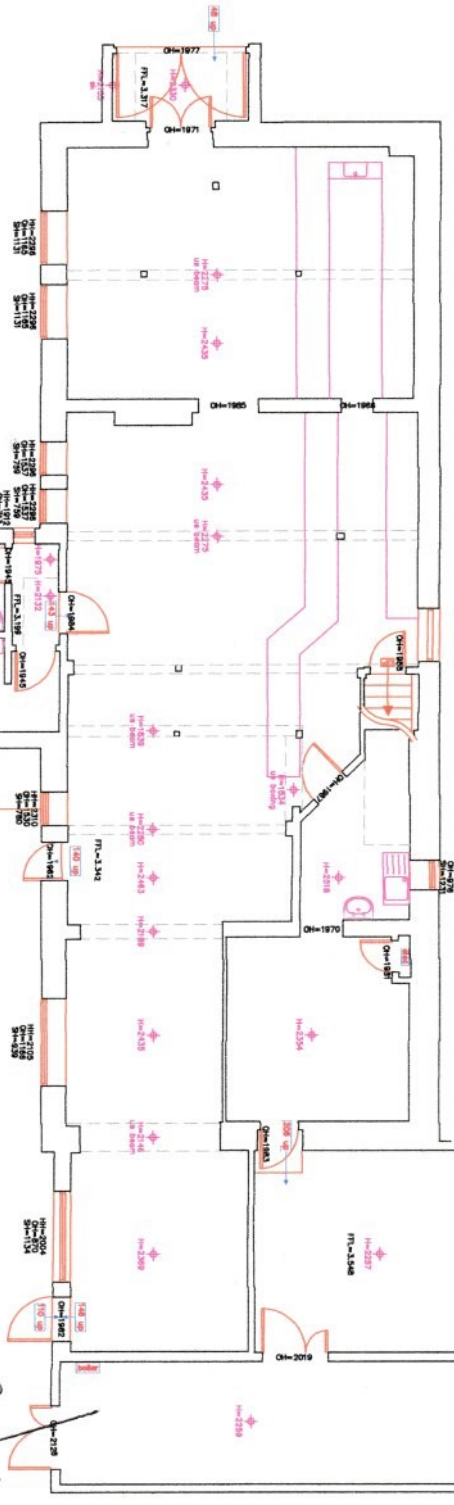

ground floor plan 1:50





Project: The Old Born Freehouse
 Client: Mr & Mrs Hill
 Title: Proposed building survey
 Date: 16.08.2020
 Job ref: 51286
