


FINNO:DINO

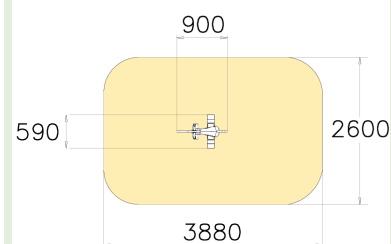

Product information

Product family:	FINNO
Product name:	DINO
Product code:	010503
Certificates:	EN 1176-1, 6:2008 TÜV
User age:	2+

Extra information

- ROCKING
- INCLUSIVE
- ACCESSIBLE

Technical information

Largest part:	893 mm
Width:	590 mm
Max. free fall height:	520 mm
Height:	840 mm
Length:	900 mm
Minimum space/ Length:	3880 mm
Minimum space/ Width:	2600 mm
Minimum space/ Height:	2020 mm
Impact area:	9.7 m ²
Amount of users:	1 PCS

Symbols

