


FINNO:MOTORCYCLE

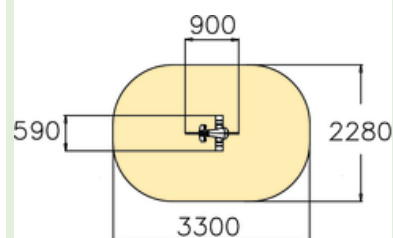

Product information

Product family:	FINNO
Product name:	MOTORCYCLE
Product code:	010504
Certificates:	EN 1176-1, 6:2008 TÜV

Technical information

Largest part:	898 mm
Width:	590 mm
Max. free fall height:	520 mm
Height:	800 mm
Length:	900 mm
Minimum space/ Length:	3300 mm
Minimum space/ Width:	2280 mm
Minimum space/ Height:	2020 mm
Impact area:	6.7 m ²
Amount of users:	1 PCS

Extra information

- Rocking
- Balancing