


FINNO:GIRAFFE

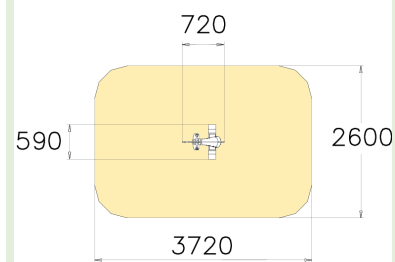

Product information

Product family: FINNO
Product name: GIRAFFE
Product code: 010508
Certificates: EN 1176-1, 6:2008 TÜV

Extra information

- Rocking
- Balancing
- Sense fo Rhythm

Technical information

Largest part:	725,2 mm
Width:	590 mm
Max. free fall height:	520 mm
Height:	900 mm
Length:	720 mm
Minimum space/ Length:	3720 mm
Minimum space/ Width:	2600 mm
Minimum space/ Height:	2020 mm
Impact area:	9.4 m2
Amount of users:	1 PCS