
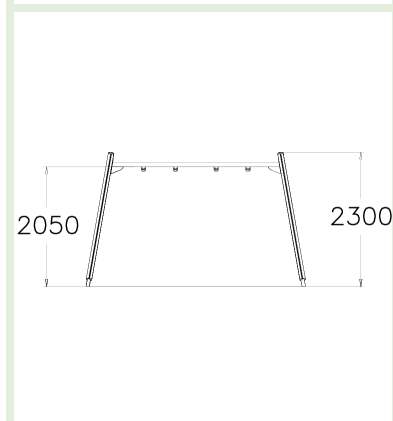


FINNO:SWING FRAME

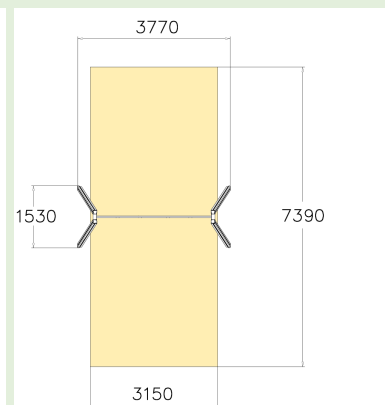

Product information

Product family:	FINNO
Product name:	SWING FRAME
Product code:	020414M
Certificates:	EN 1176-1, 2:2008 TÜV
User age:	1+

Extra information

- Swinging
- Balance
- Social Interaction

Technical information

Largest part:	2940 mm
Width:	1530 mm
Max. free fall height:	1200 mm
Height:	2300 mm
Length:	3770 mm
Minimum space/ Length:	7390 mm
Minimum space/ Width:	3150 mm
Minimum space/ Height:	2700 mm
Impact area:	23.3 m ²
Amount of users:	2 PCS

Symbols

