
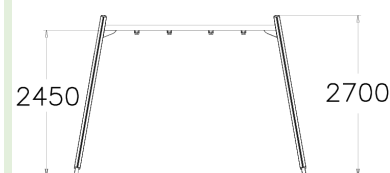


FINNO:SWING FRAME

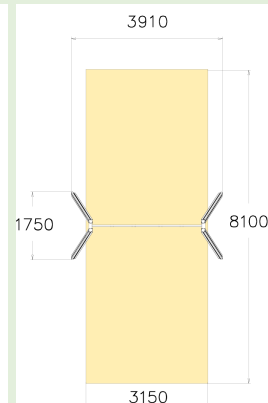

Product information

Product family:	FINNO
Product name:	SWING FRAME
Product code:	020415M
Certificates:	EN 1176-1, 2:2008 TÜV
User age:	6+

Extra information

- Swinging
- Social Interaction
- Balance

Technical information

Largest part:	2940 mm
Width:	1750 mm
Max. free fall height:	1400 mm
Height:	2700 mm
Minimum space/ Length:	8100 mm
Minimum space/ Width:	3150 mm
Minimum space/ Height:	2900 mm
Impact area:	25.5 m2
Amount of users:	2 PCS

Symbols

