
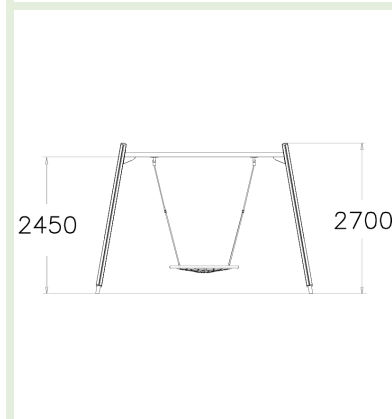


FINNO:BIRD'S NEST SWING

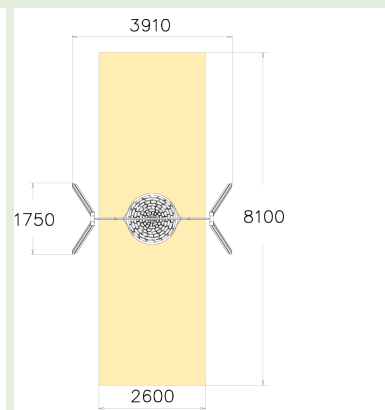

Product information

Product family:	FINNO
Product name:	BIRD'S NEST SWING
Product code:	020417M
Certificates:	EN 1176-1, 2:2008 TÜV
User age:	1+

Extra information

- SWINGING
- INCLUSIVE
- ACCESSIBLE

Technical information

Largest part:	2940 mm
Width:	1750 mm
Max. free fall height:	1400 mm
Height:	2700 mm
Minimum space/ Length:	8100 mm
Minimum space/ Width:	2600 mm
Minimum space/ Height:	2900 mm
Impact area:	21.1 m ²
Amount of users:	4 PCS

Symbols

