
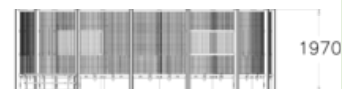


PANNA

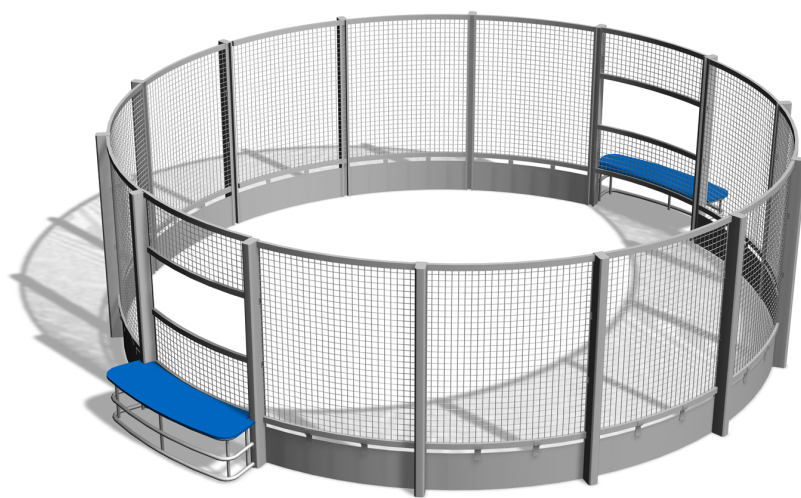

Product information

Product name: PANNA
 Product code: 080900
 Certificates: EN 15312:2007 (EN 1176-1:2008) TÜV

Technical information

Largest part:	2000 mm
Width:	6210 mm
Height:	2000 mm
Length:	6210 mm
Minimum space/ Length:	6210 mm
Minimum space/ Width:	6210 mm
Amount of users:	4-8 PCS

Extra information

- Multi User
- Social Interaction