
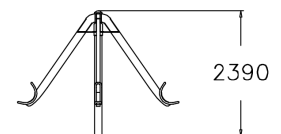
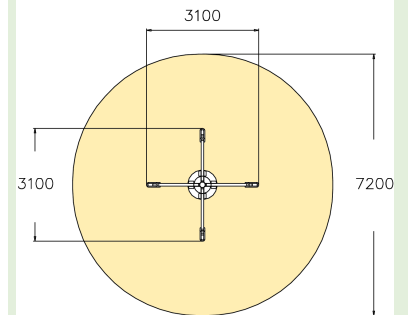


FINNO:WALTZ WITH SPEED RESTRICTOR

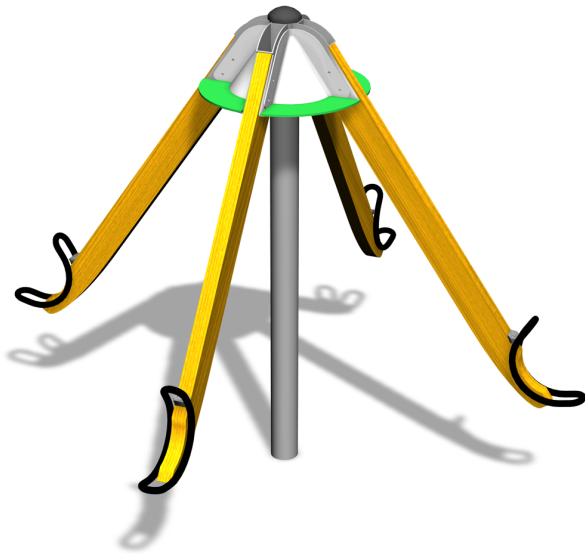

Product information

Product family:	FINNO
Product name:	WALTZ WITH SPEED RESTRICTOR
Product code:	112341
Certificates:	EN 1176-1, (5), 6:2008 TÜV
User age:	6+

Extra information

- Spinning
- Rocking
- Multi-users
- Team Play
- Sense of Risk

Technical information

Largest part:	2750 mm
Width:	3100 mm
Max. free fall height:	1000 mm
Height:	2390 mm
Length:	3100 mm
Minimum space/ Length:	7200 mm
Minimum space/ Width:	7200 mm
Minimum space/ Height:	2440 mm
Impact area:	41 m ²
Amount of users:	4 PCS

Symbols

