
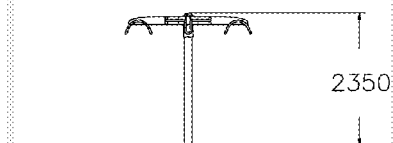
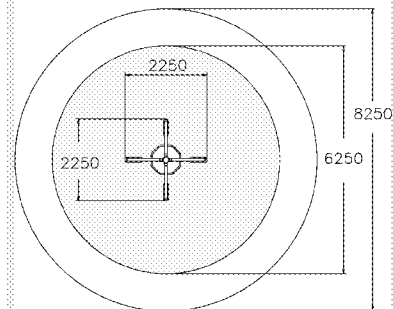


FINNO:TWIST

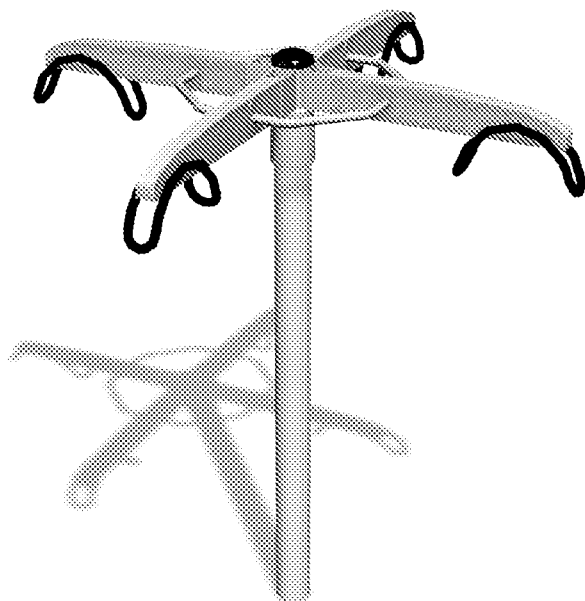

Product information

Product family:	FINNO
Product name:	TWIST
Product code:	112350
Certificates:	EN 1176-1, 5, (6):2008 TÜV
User age:	12+

Extra information

- Spinning
- Social Interaction
- Multi User
- Sense of Risk

Technical information

Largest part:	2750 mm
Width:	2250 mm
Max. free fall height:	1000 mm
Height:	2350 mm
Length:	2250 mm
Minimum space/ Length:	6250/8250 mm
Minimum space/ Width:	6250/8250 mm
Minimum space/ Height:	4350 mm
Impact area:	30.7 m ²
Amount of users:	4 PCS

Symbols

