


FINNO:GROUP SWING

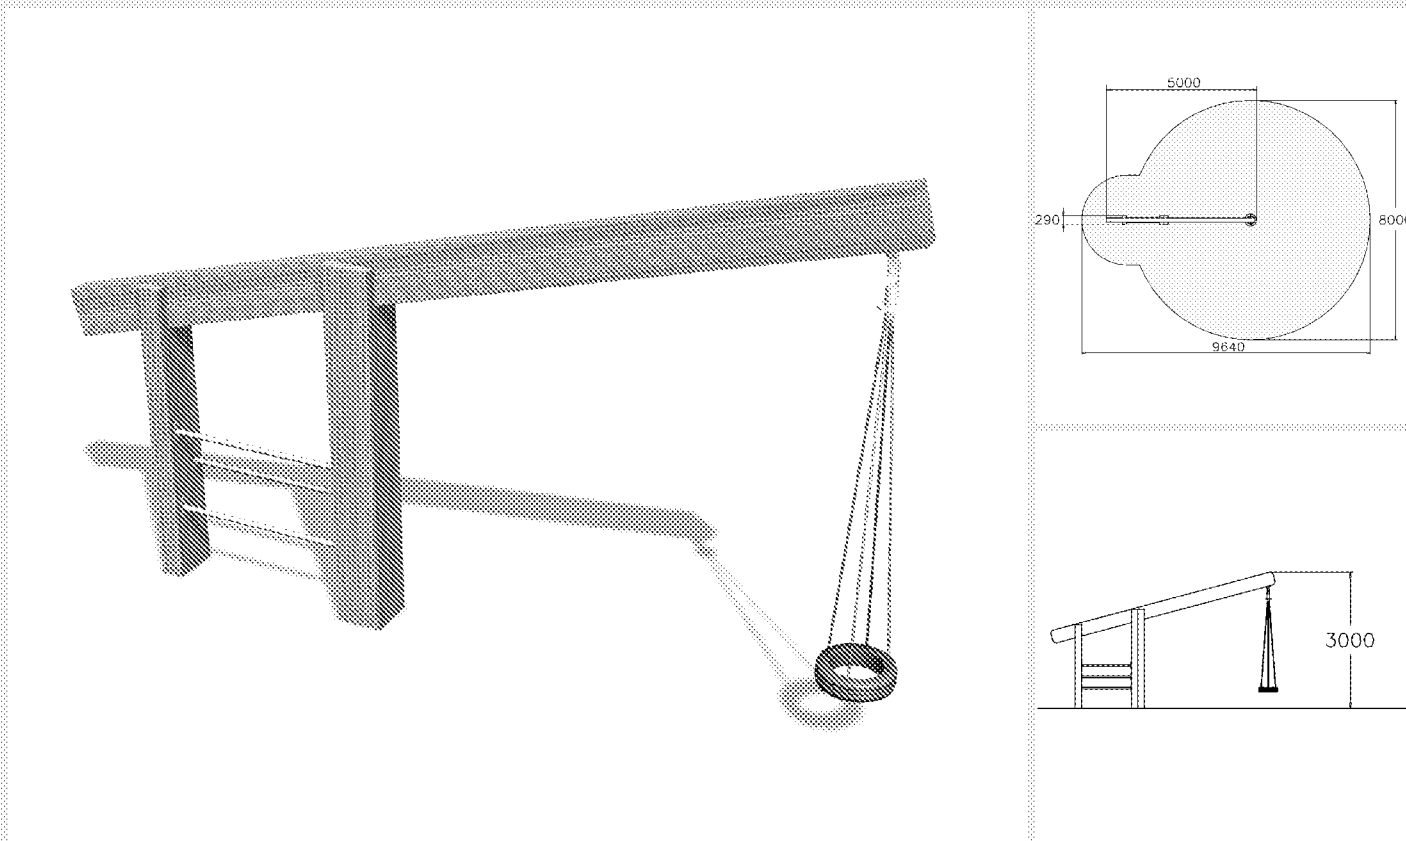

Product information

Product family:	FINNO
Product name:	GROUP SWING
Product code:	120239
Certificates:	EN 1176-1, 3:2008 TÜV
User age:	6+

Extra information

- Multi user
- Swinging
- Social Interaction

Technical information

Largest part:	5100 mm
Width:	290 mm
Max. free fall height:	1450 mm
Height:	3000 mm
Length:	5000 mm
Minimum space/ Length:	9640 mm
Minimum space/ Width:	8000 mm
Minimum space/ Height:	3000 mm
Impact area:	54.5 m2
Amount of users:	4 PCS

Symbols

