


AXIOM:CABLEWAY

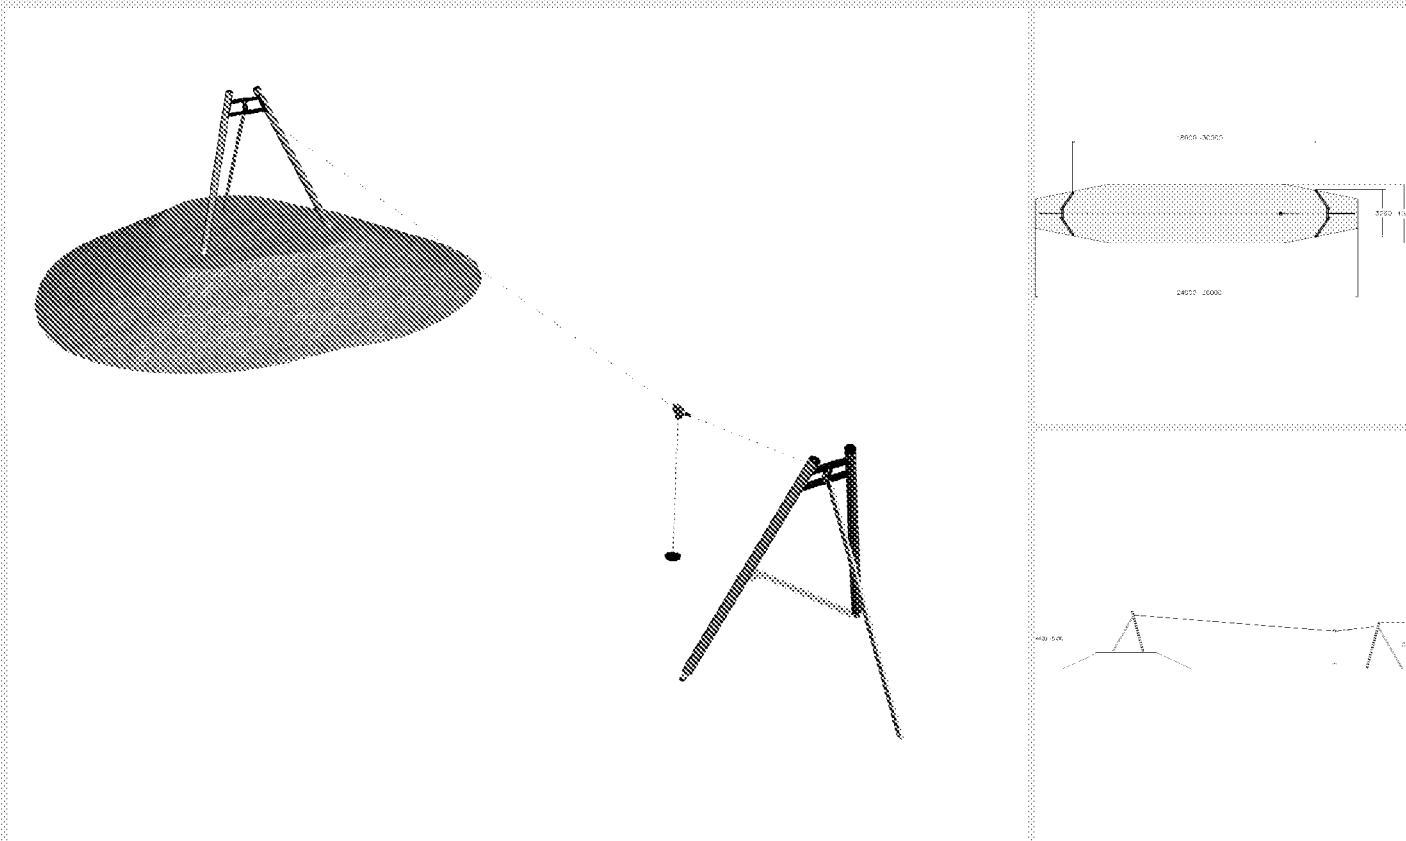

Product information

Product family:	AXIOM
Product name:	CABLEWAY
Product code:	160050-12
Certificates:	EN 1176-1, 4:2008 TÜV
User age:	6+

Extra information

- Zip Wire
- Swinging
- Sense of Risk
- Challenging
- Team Play

Technical information

Largest part:	3600 mm
Width:	3260 mm
Max. free fall height:	1000 mm
Height:	3500 mm
Length:	35000 mm
Minimum space/ Length:	36000 mm
Minimum space/ Width:	4000 mm
Minimum space/ Height:	5100 mm
Impact area:	130 m2
Amount of users:	1 PCS

Symbols

