
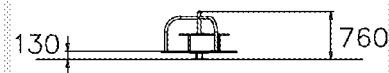
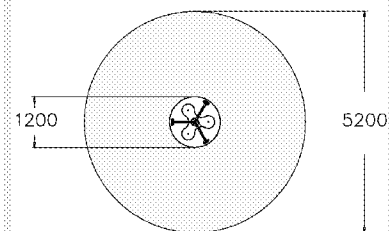


CLOXX:IODINE

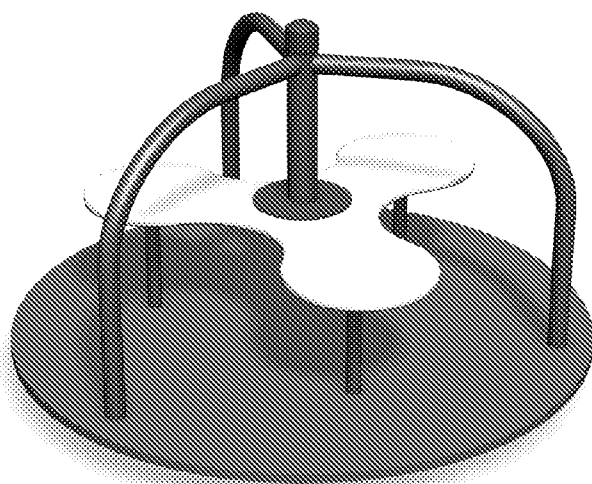

Product information

Product family:	CLOXX
Product name:	IODINE
Product code:	J30526M
User age:	3+

Extra information

- Spinning
- Multi User
- Inclusive

Technical information

Largest part:	1200 mm
Width:	1200 mm
Max. free fall height:	1000 mm
Height:	760 mm
Length:	1200 mm
Minimum space/ Length:	5200 mm
Minimum space/ Width:	5200 mm
Minimum space/ Height:	1930 mm
Impact area:	21.2 m2
Amount of users:	3 PCS
Net weight:	80 kg

Symbols

