


CLOXX:CHROMIUM

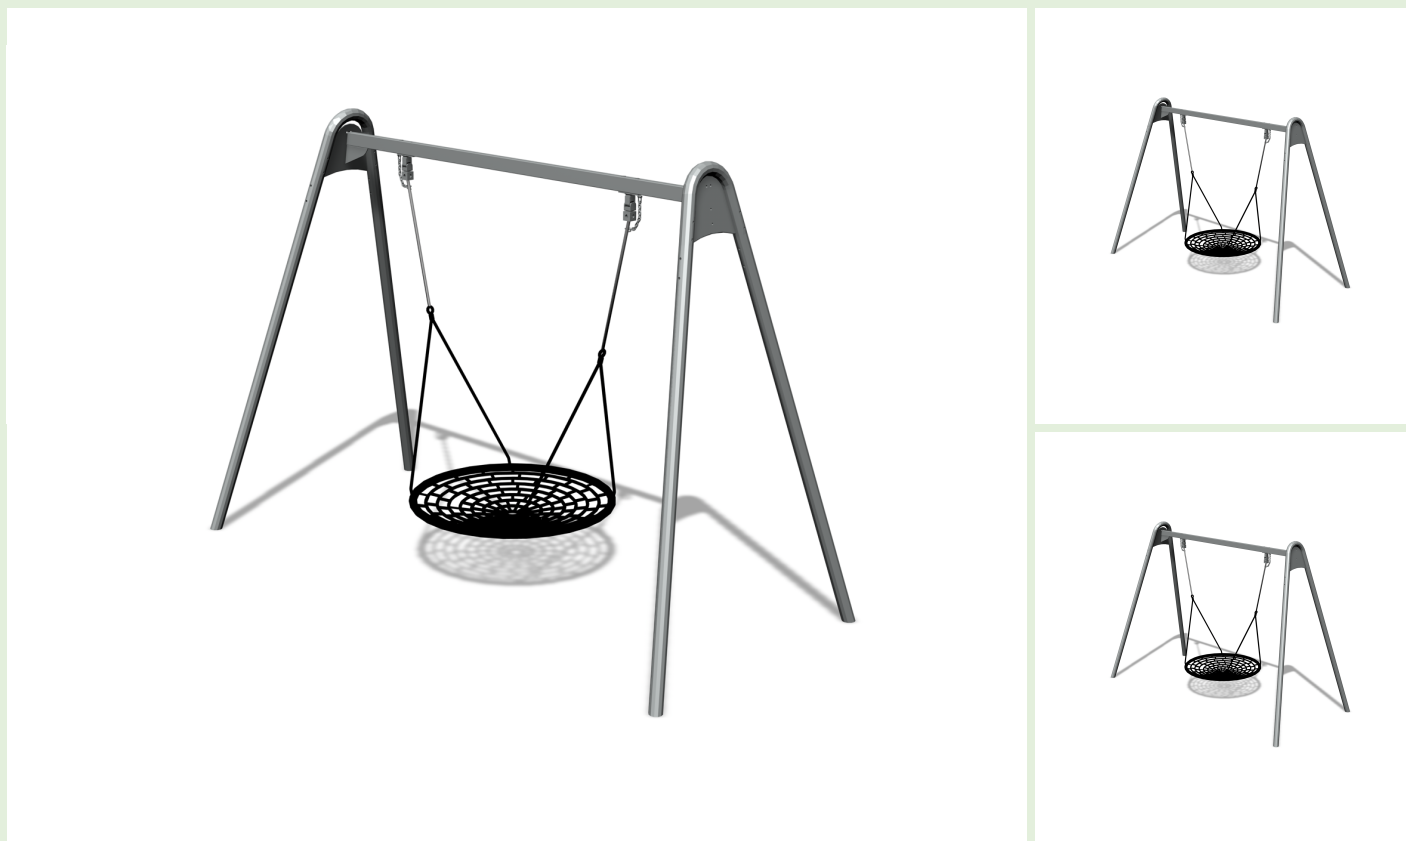

Product information

Product family:	CLOXX
Product name:	CHROMIUM
Product code:	J30814M
User age:	1+

Extra information

- Swinging
- Multi User
- Accessible
- Social Interaction

Technical information

Largest part:	2885 mm
Width:	1660 mm
Max. free fall height:	1400 mm
Height:	2520 mm
Minimum space/ Length:	8100 mm
Minimum space/ Width:	2600 mm
Minimum space/ Height:	2900 mm
Impact area:	21.1 m2
Amount of users:	4 PCS

Symbols



2 3 3 1 2 1