


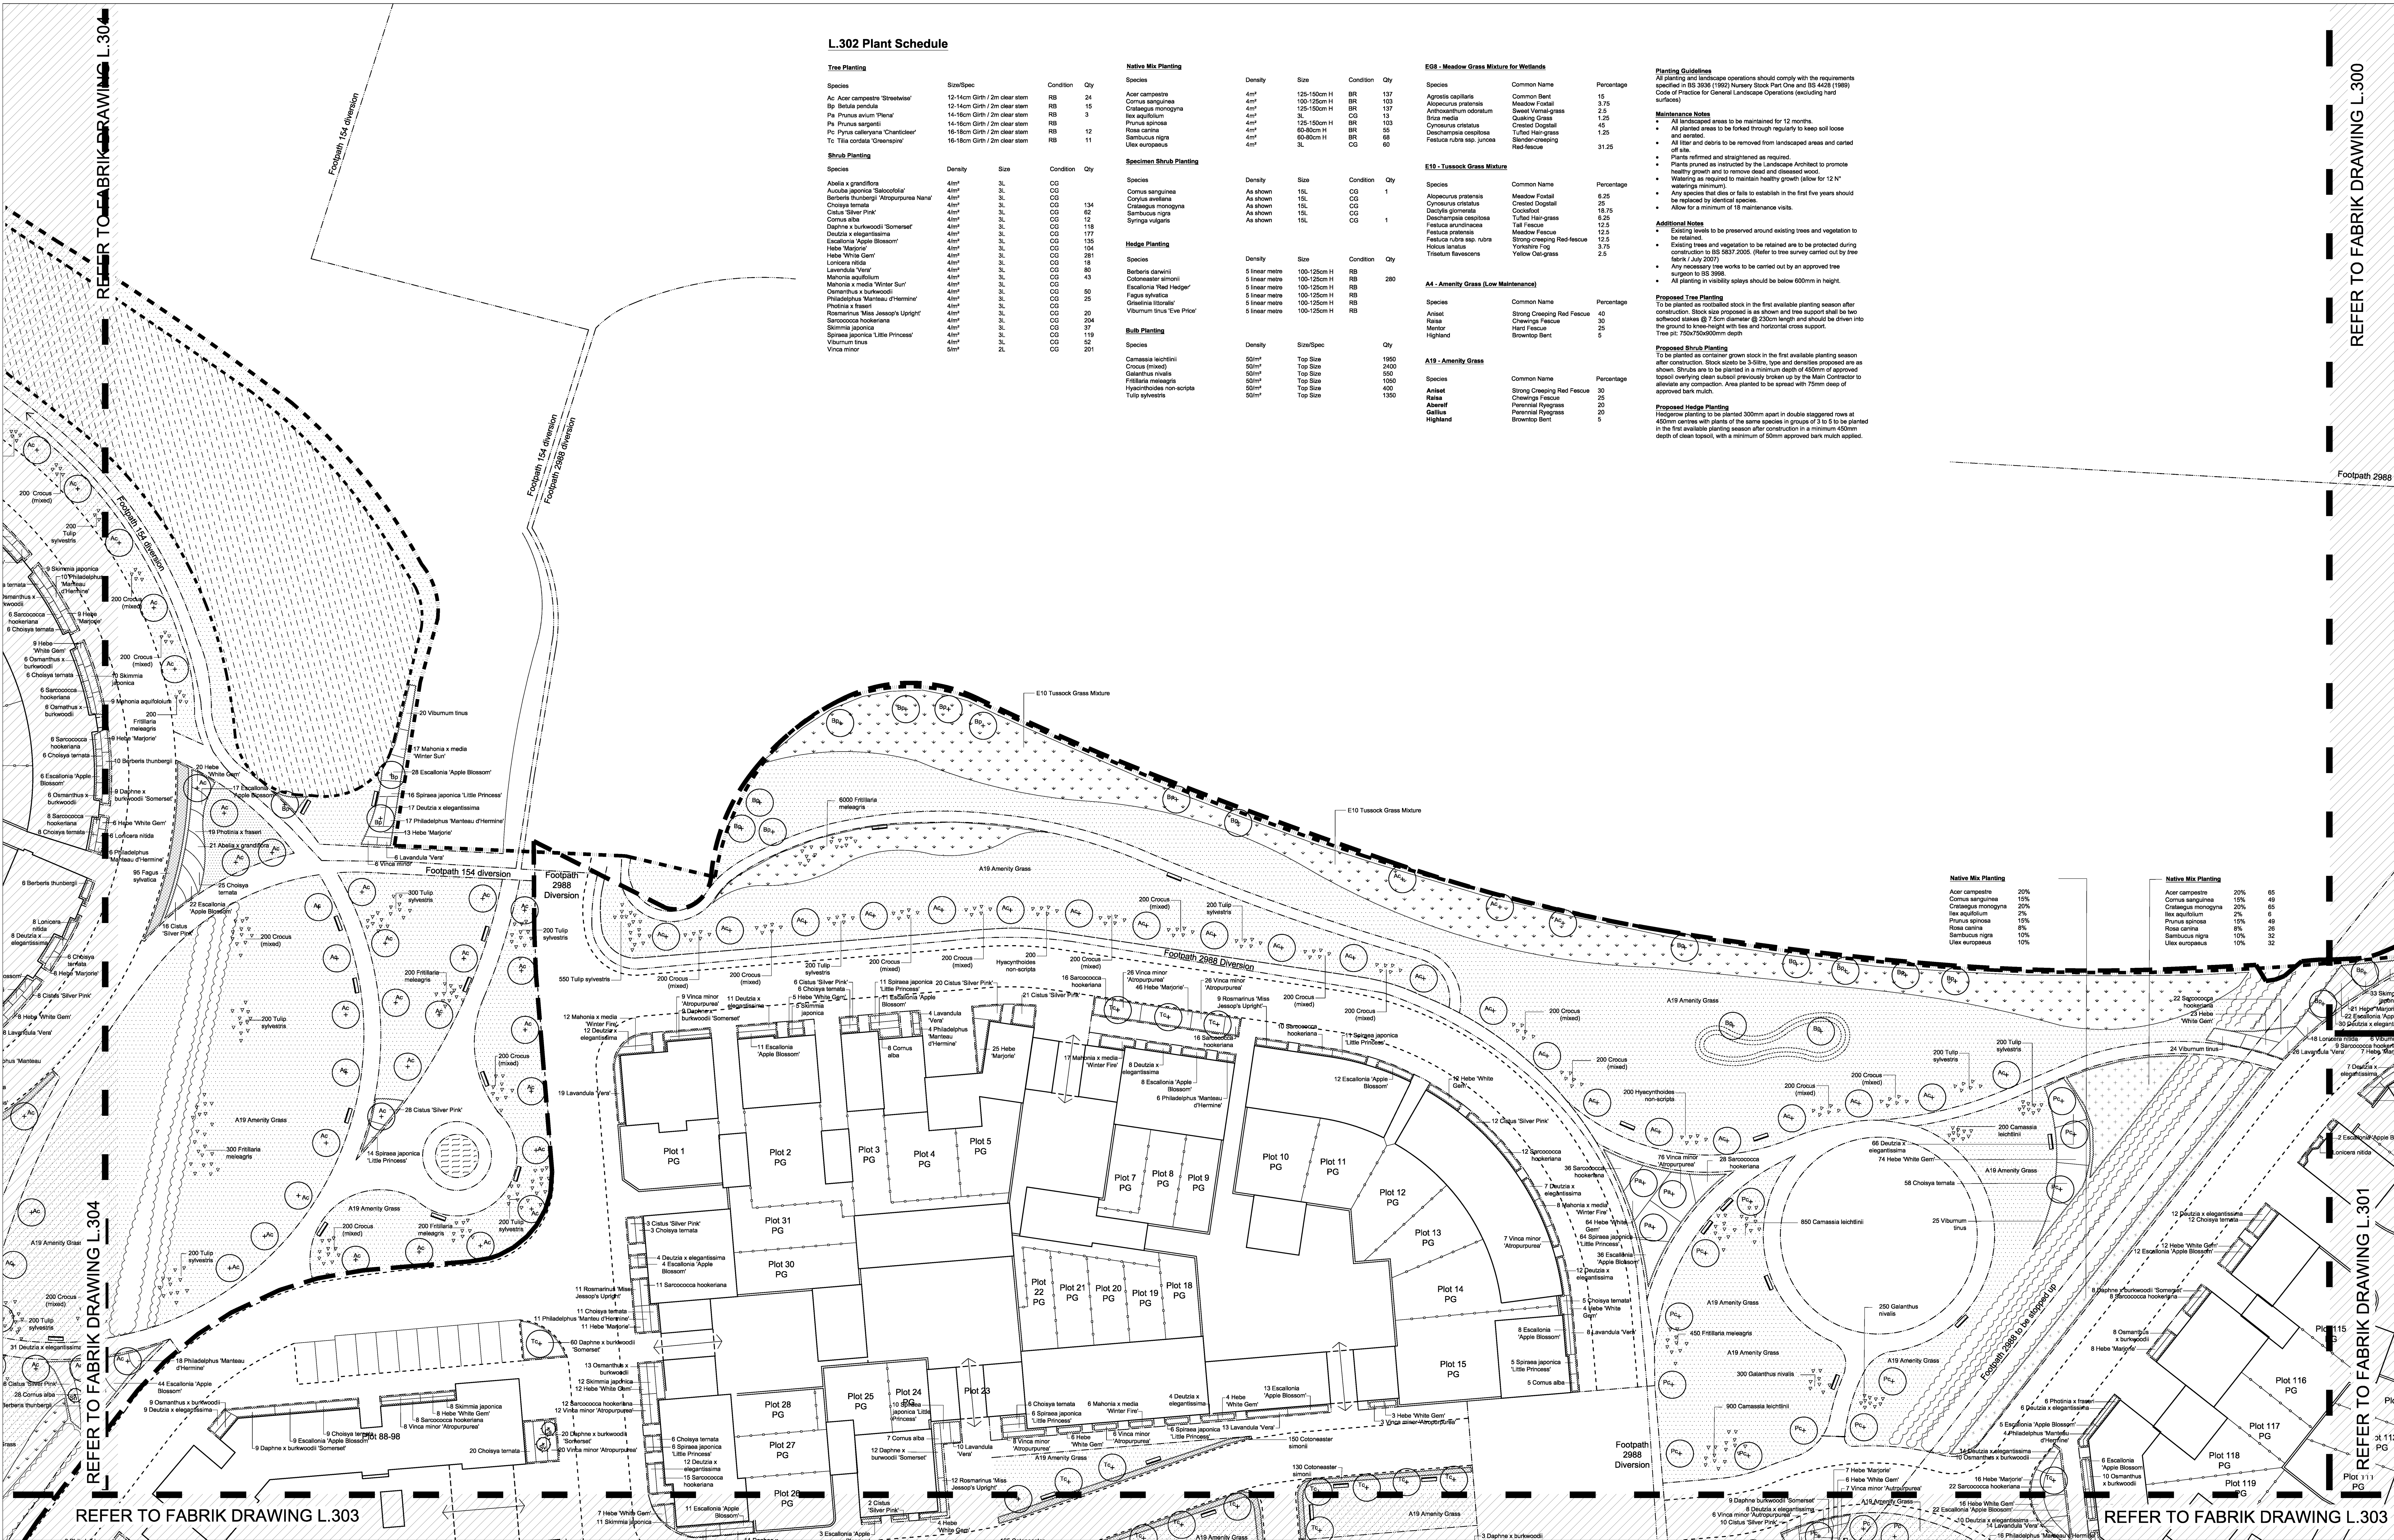

fabrik
38a High Street
Alton
Hampshire
GU34 1BD
T: 01420 593250
F: 01420 544243
E: studio@fabrikuk.com
W: www.fabrikuk.com

Existing Trees
to be retained and protected

Proposed Trees

Existing Vegetation
to be retained

Proposed Hedge Planting

Proposed Native Hedge Planting

Proposed Shrub Planting

Proposed Grass

Proposed Meadow Grass

Proposed Bulb Planting

Site Boundary

Indicative route of existing
footpaths and footpath
diversions

C. Jul '11
B. Jul '11
A. Jul '11
Rev.

Amendments to vegetation along existing footpath 298B
Addition of footpath 111
Amendments to planting numbers
Reason

sw
sw
sw
Name

Notes:
This drawing is the property of fabrik ltd. It must not be copied or reproduced without written consent. Only drawn dimensions are to be taken from this drawing. All contractors must visit site and be responsible for taking and checking all dimensions related to the works shown on the drawing.
For full details of tree survey and tree protection refer to tree fabric drawing no. T1807/10/11-110 Rev F.
Footpaths in PGs areas to be finished on site

Project
Felpham, Bognor Regis
for Barratt & David Wilson Homes

Drawing
Soft Landscape Planting Plan
Phase B

Scale
1 : 250@A0

Drawing No.
D1530.L.302

Scale
1 : 250@A0

Date
JUN '10

Drawn
DM

Revision
C

☐ Preliminary

☐ Issued for Design/Information

☐ Issued for Planning Approval

☐ Issued for Tender

☐ Issued for Construction

☐ As Built

Drawing sheet size - A0

Copyright Reserved ©