


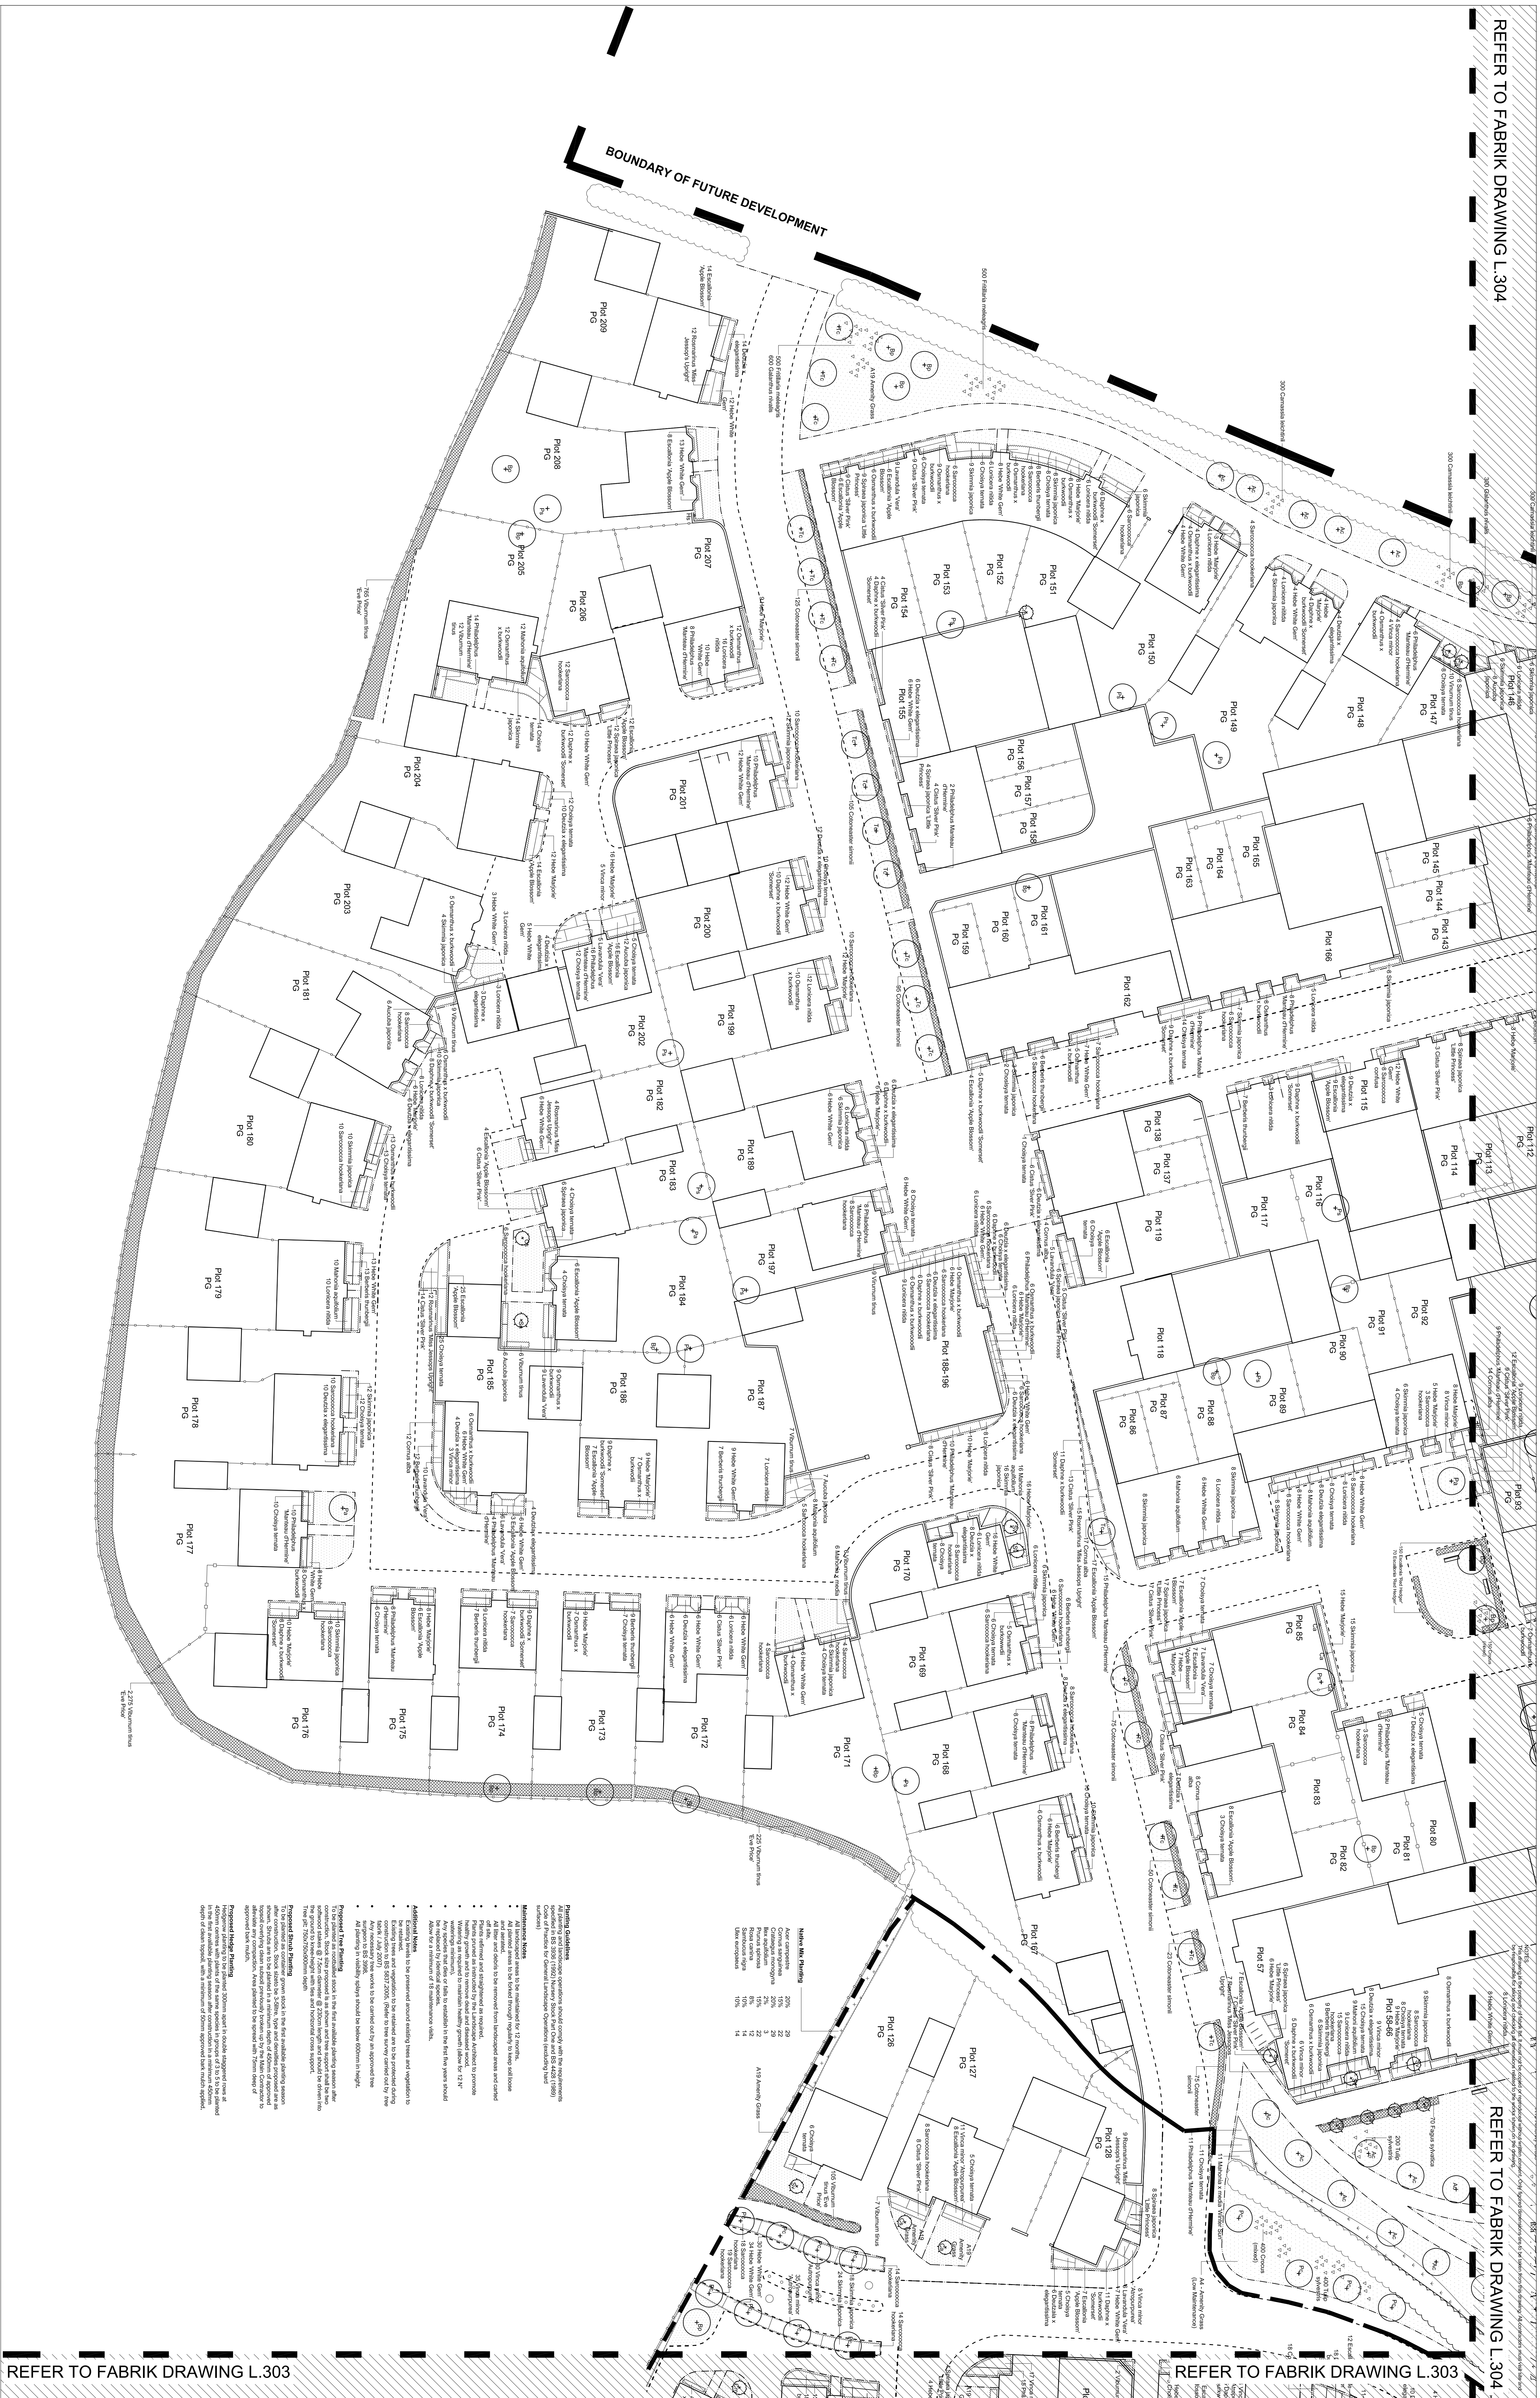


REFER TO FABRIK DRAWING L.303


REFER TO FABRIK DRAWING L.303

fabrik

38a High Street
Hampshire
GU34 1BD
T : 01420 593250
F : 01420 544243
E : studio@fabrik.com
W : www.fabrik.com

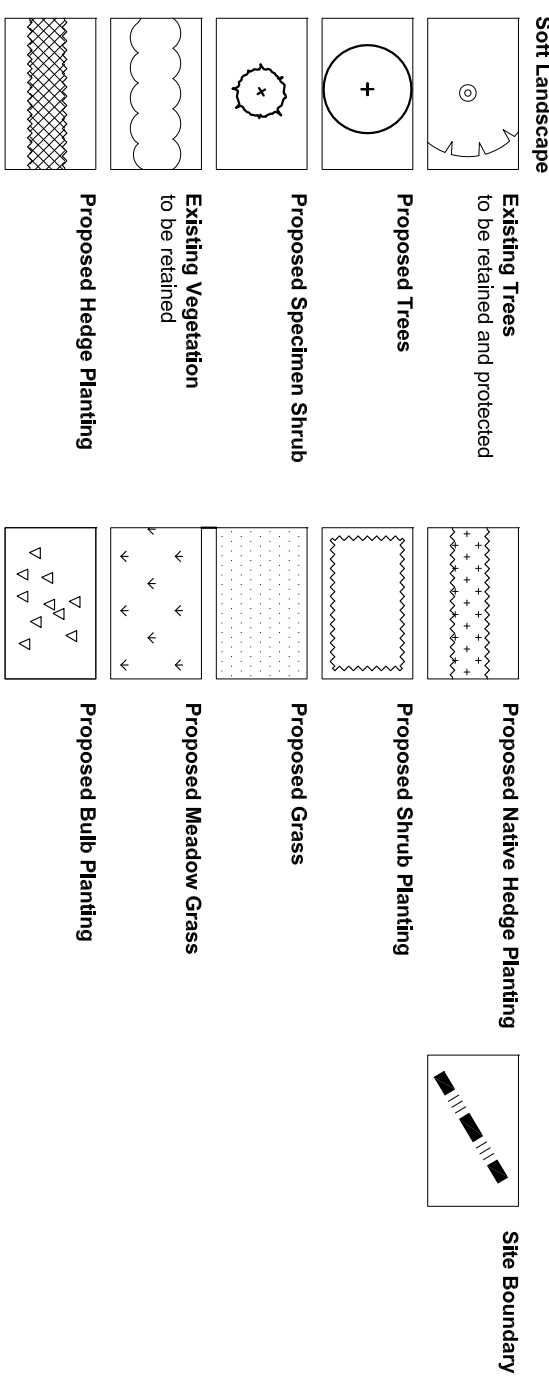

Rev.	Date	Reason	Name
1	25/06/20	Initial Design	David Wilson
2	25/06/20	Revised Design	David Wilson
3	25/06/20	Final Design	David Wilson

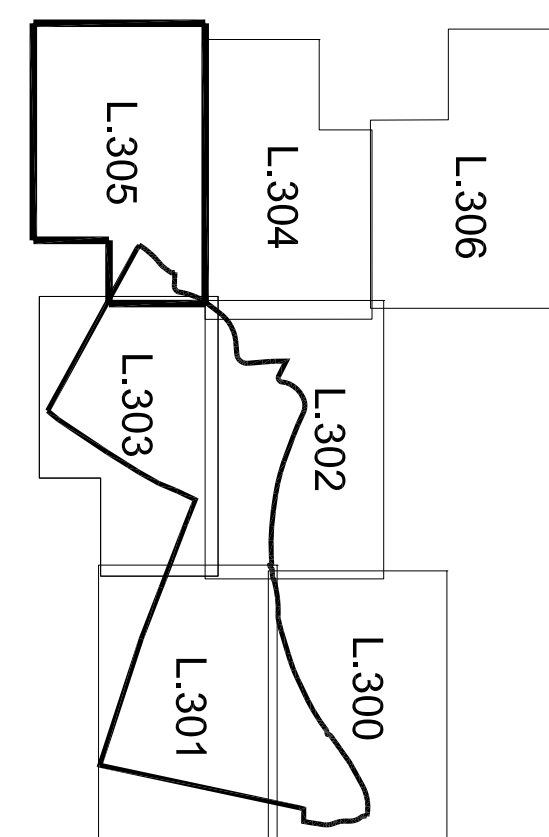

Project
Felpham, Bognor Regis
for Barratt & David Wilson Homes

Drawing
Soft Landscape Planting Plan
Phase C

Scale
1 : 250@A0

Date
Jun '11

Revision
1

Drawing No.	Revision
D-15301.L.305	1

☐ Preliminary	☐ Issued for Design Information
☐ Issued for Planning Approval	☐ Issued for Tender
☐ Issued for Construction	☐ As Built

Copyright Reserved ©