
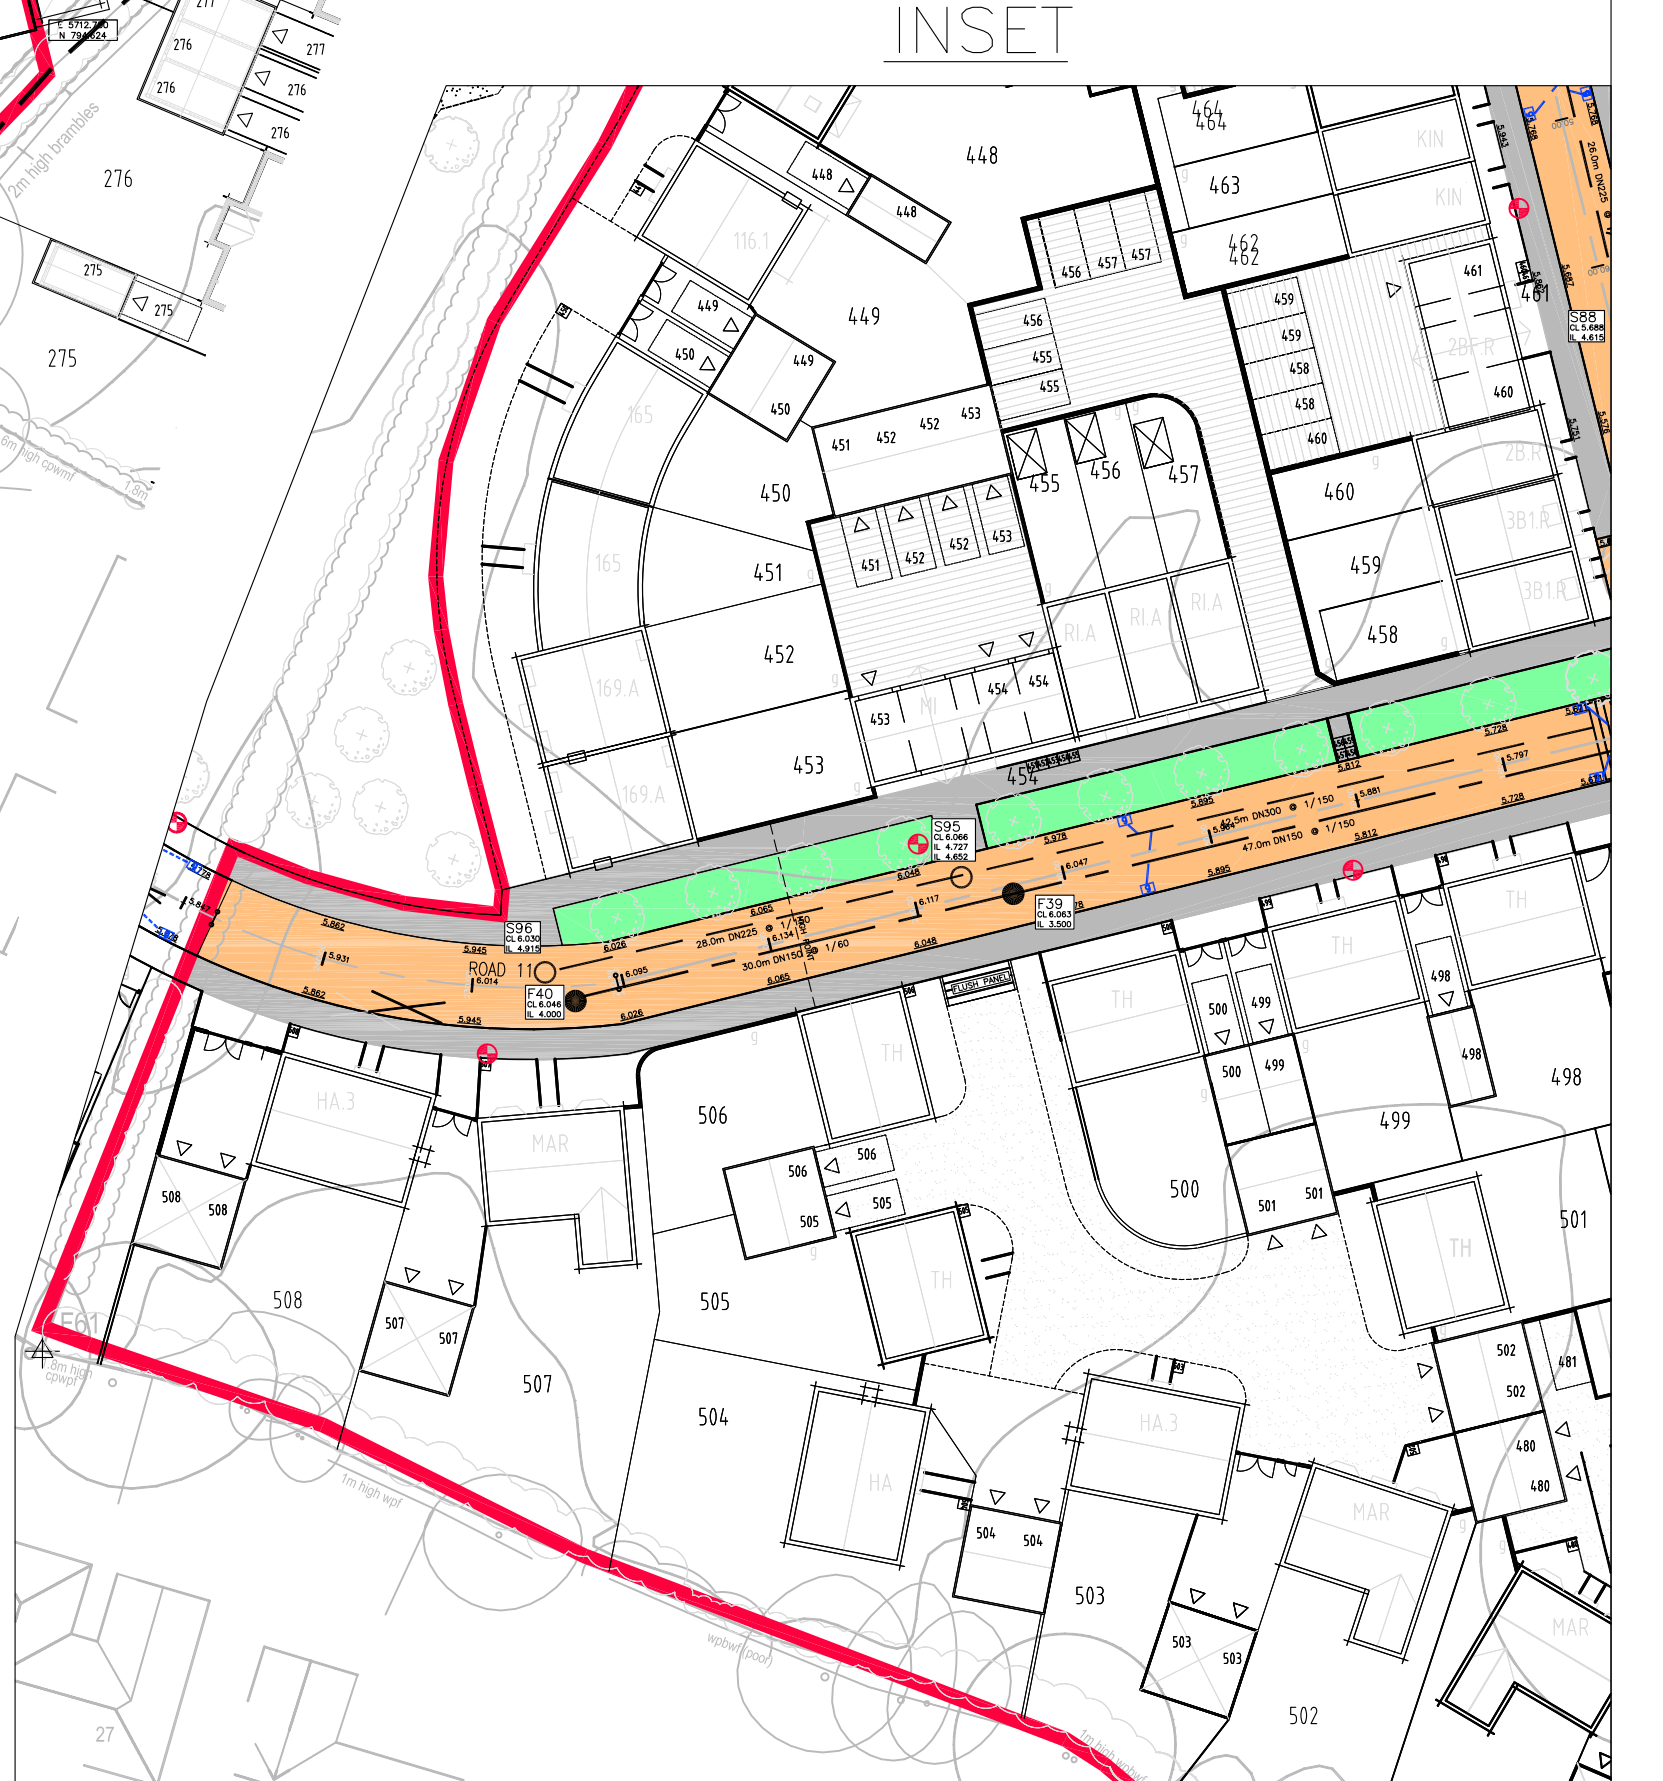


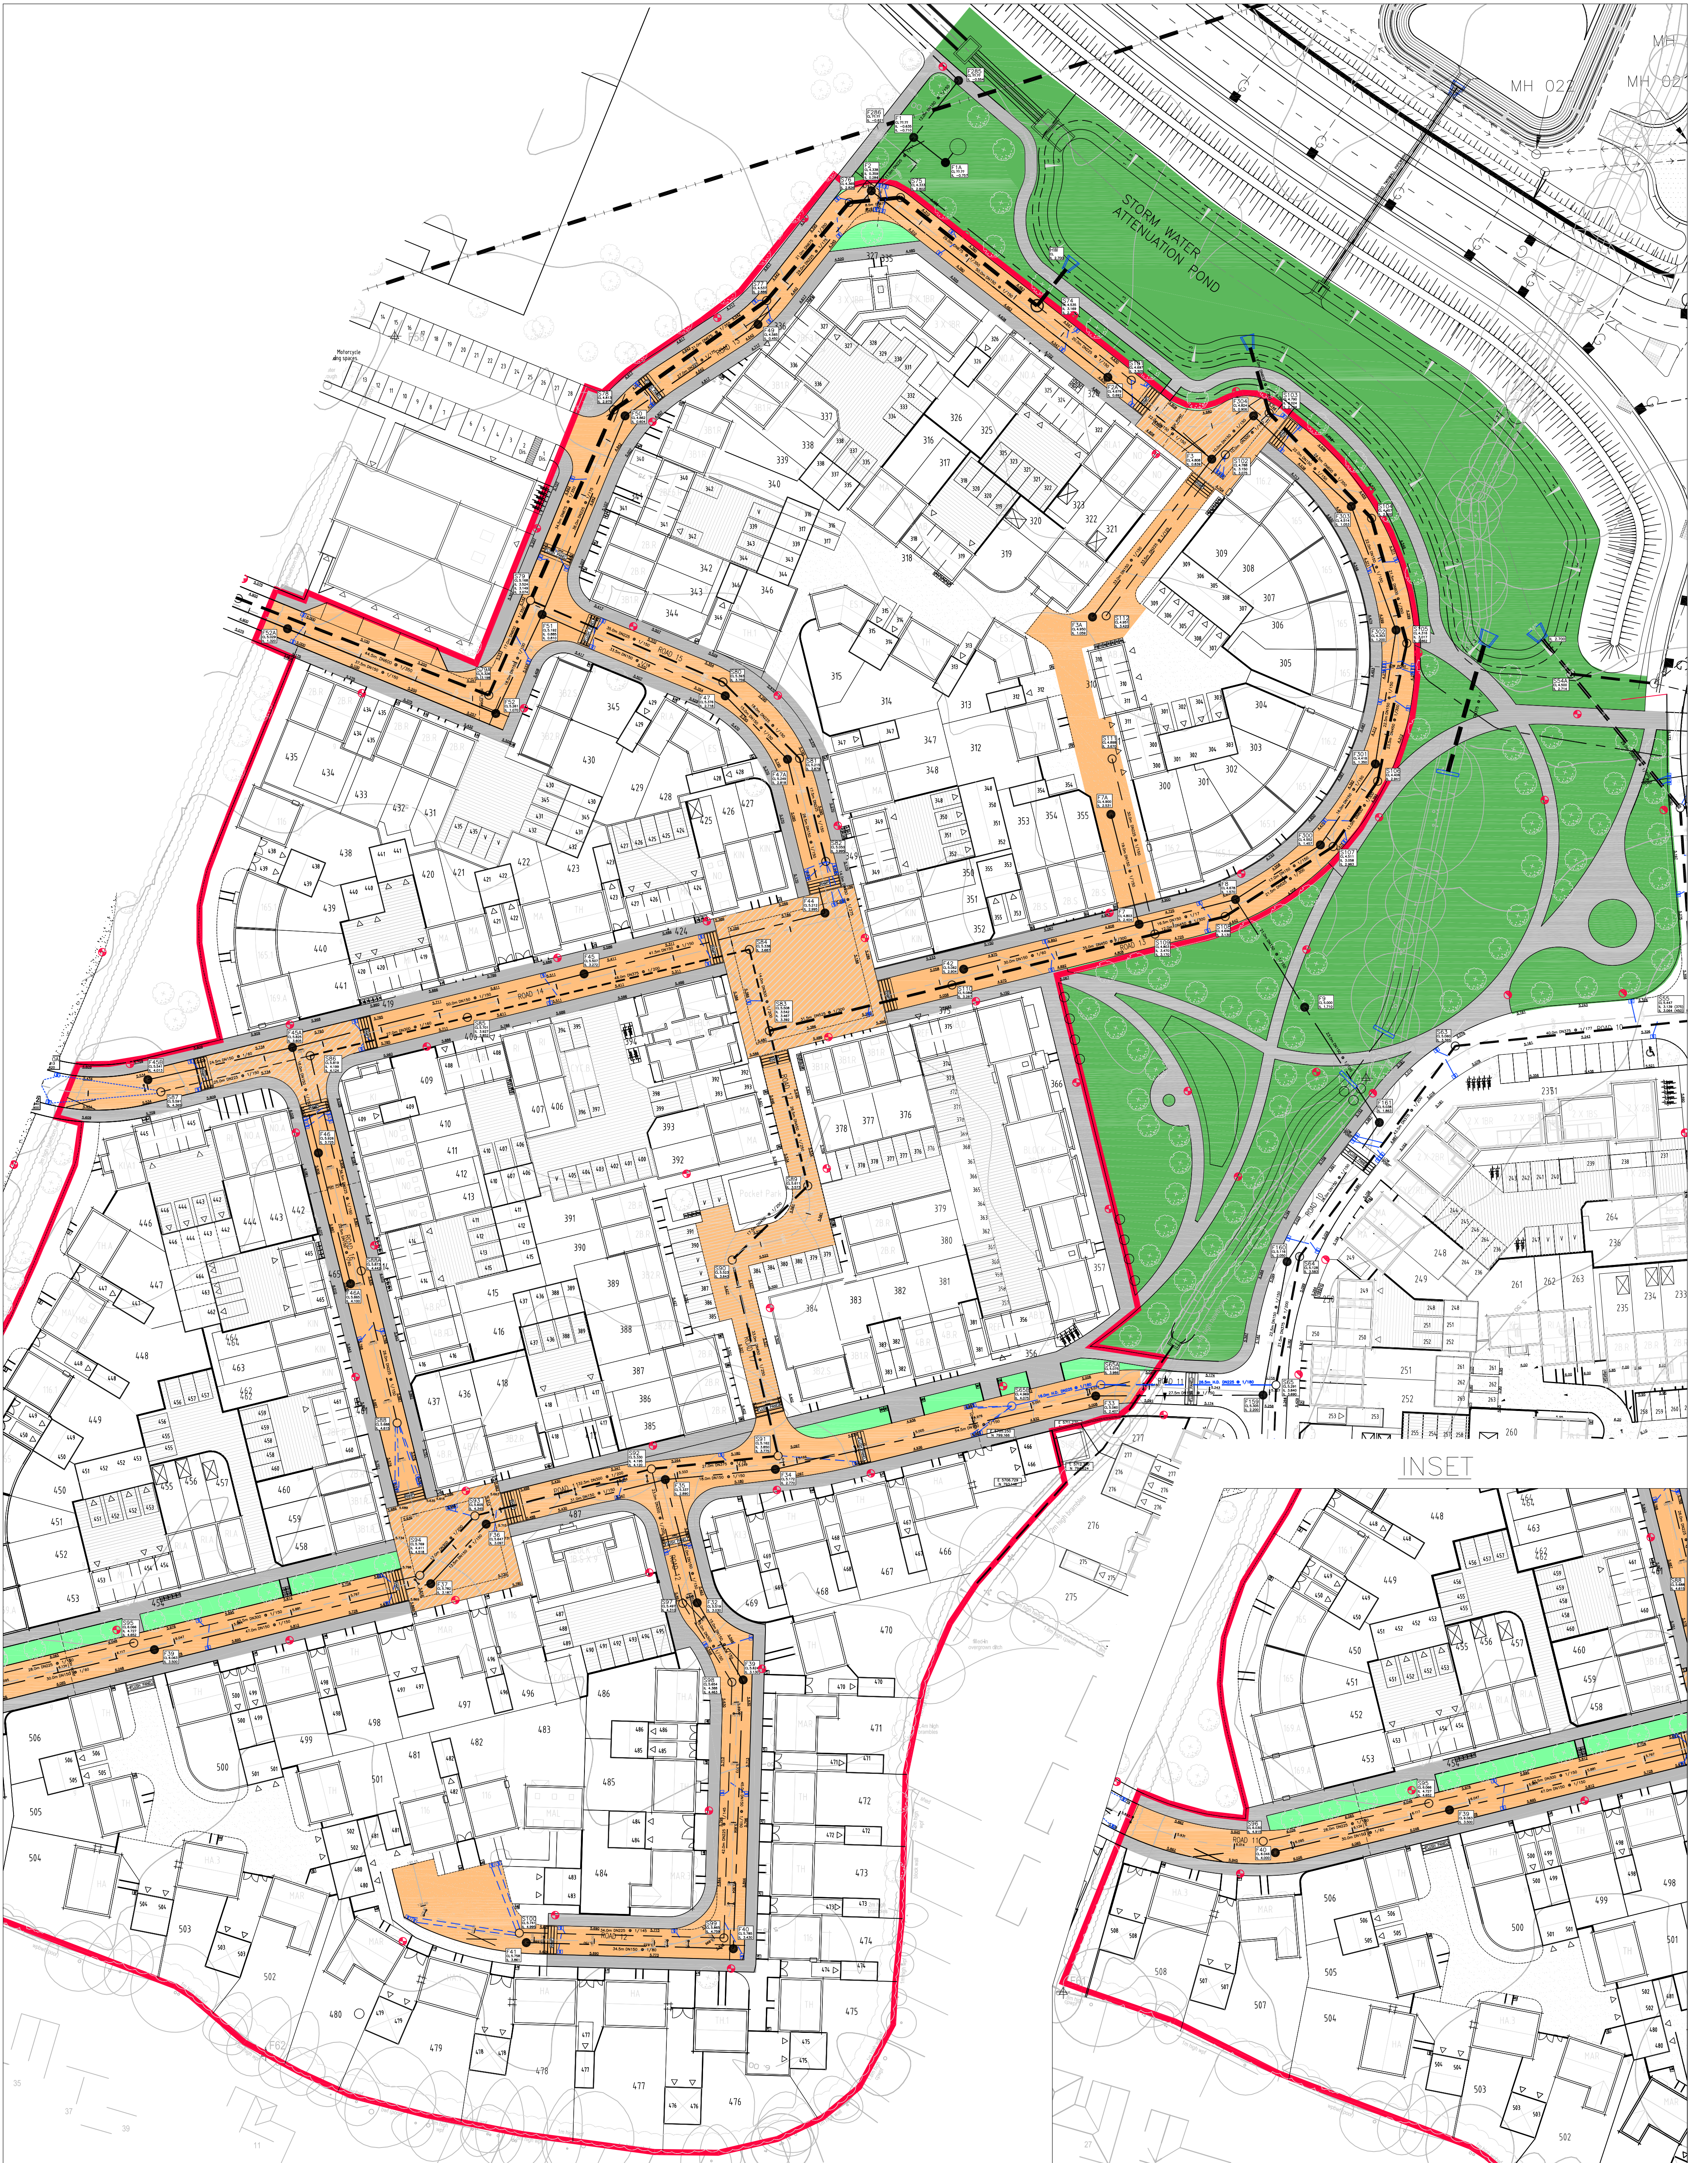

PROPOSED 50W SONT+ STREET LIGHT ON 5m TUBULAR STEEL COLUMN

POSITIONS ARE INDICATIVE ONLY AND SUBJECT TO DETAILED DESIGN.

KEY:

Section 38 Works:

Public Open Space

Verge

Footway

Highway

B	12.11.10	Section 38 layout amended	WSR
A	08.11.10	Section 38 layout amended	KTG
REV. No.	DATE	DESCRIPTION	INITIALS
Client			
			
Project			
Felpham, Bognor Regis			
Title			
Phase 3 Section 38 Layout			
Scale		Date	Drawing No.
1:500@A1		Feb '08	4250:500
Checked		Drawn	Rev
HJS			B

MJA CONSULTING
CIVIL AND STRUCTURAL ENGINEERS
58-62 Oak Street, Abingdon
Oxon, OX14 5BZ
Tel: 01235 555173
Fax: 01235 523226

