



Original Jumble Gym

ZZXX0430



8-14



12 User



8,00m x 7,34m



41,8 Sq. m.




1,85m




9 Hrs



159,3 kg

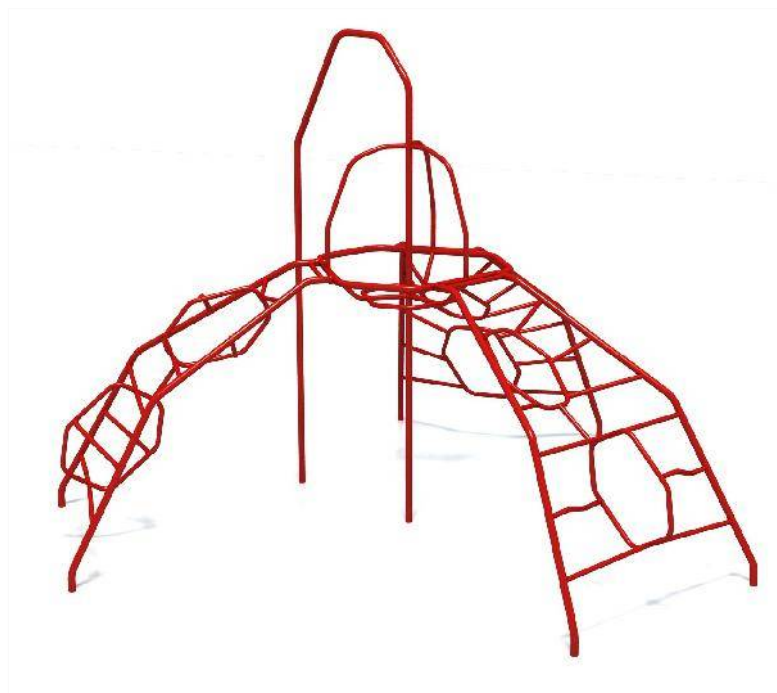

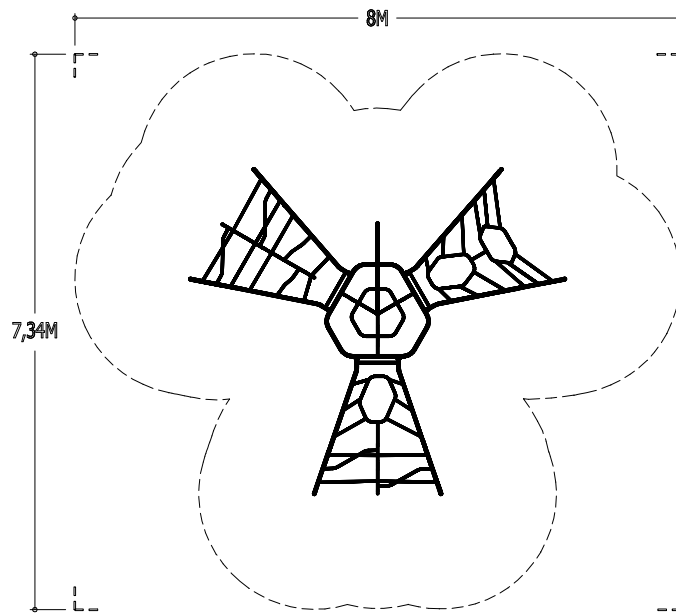

Scale: 1:100

