

Training Activity

Strength

Product

Situp


Code

NW103



HOW-TO-USE

TRAINING ZONE

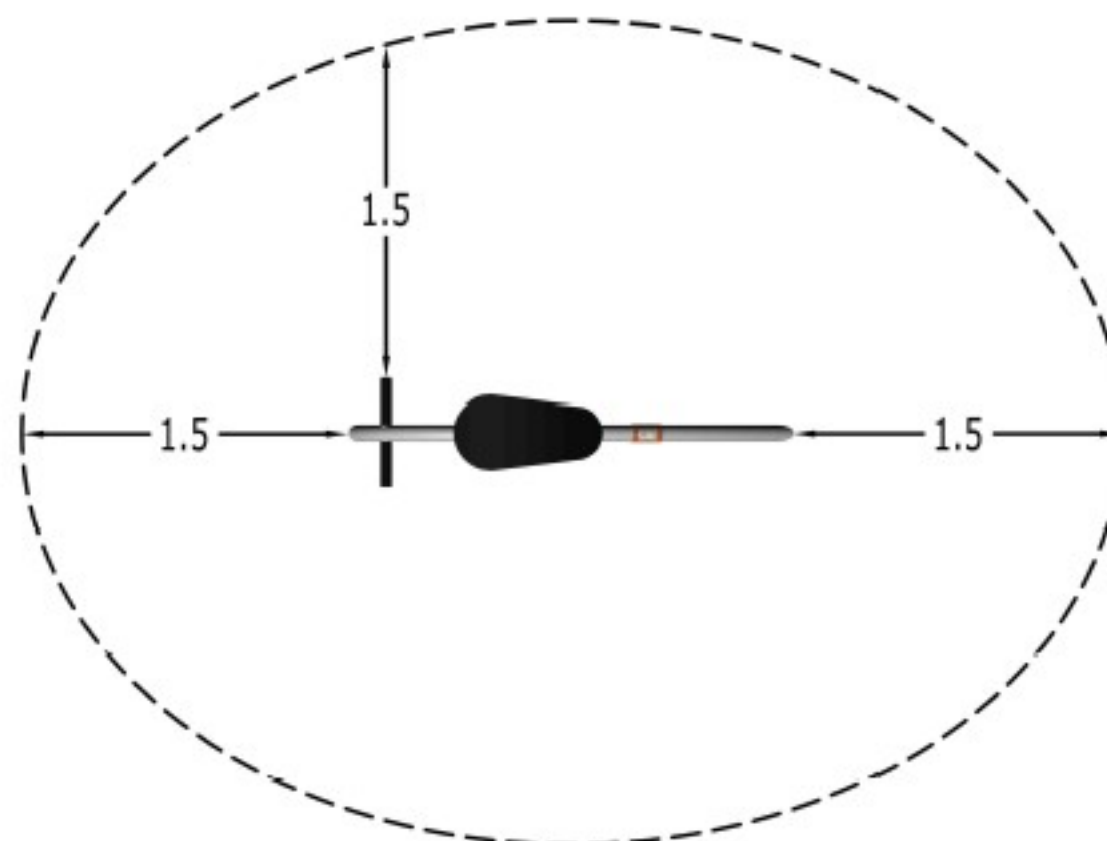

Outer Height

500mm

Inground

250mm

Area

15m²



Pilekrogen 14 5600 Faaborg
Denmark

Ph.: +45 62 68 16 58

Mail: info@norwell.dk

Web: www.norwell.dk