

Training Activity

Cardiovascular

Product

Airwalker




Code

NW201



HOW-TO-USE

TRAINING ZONE

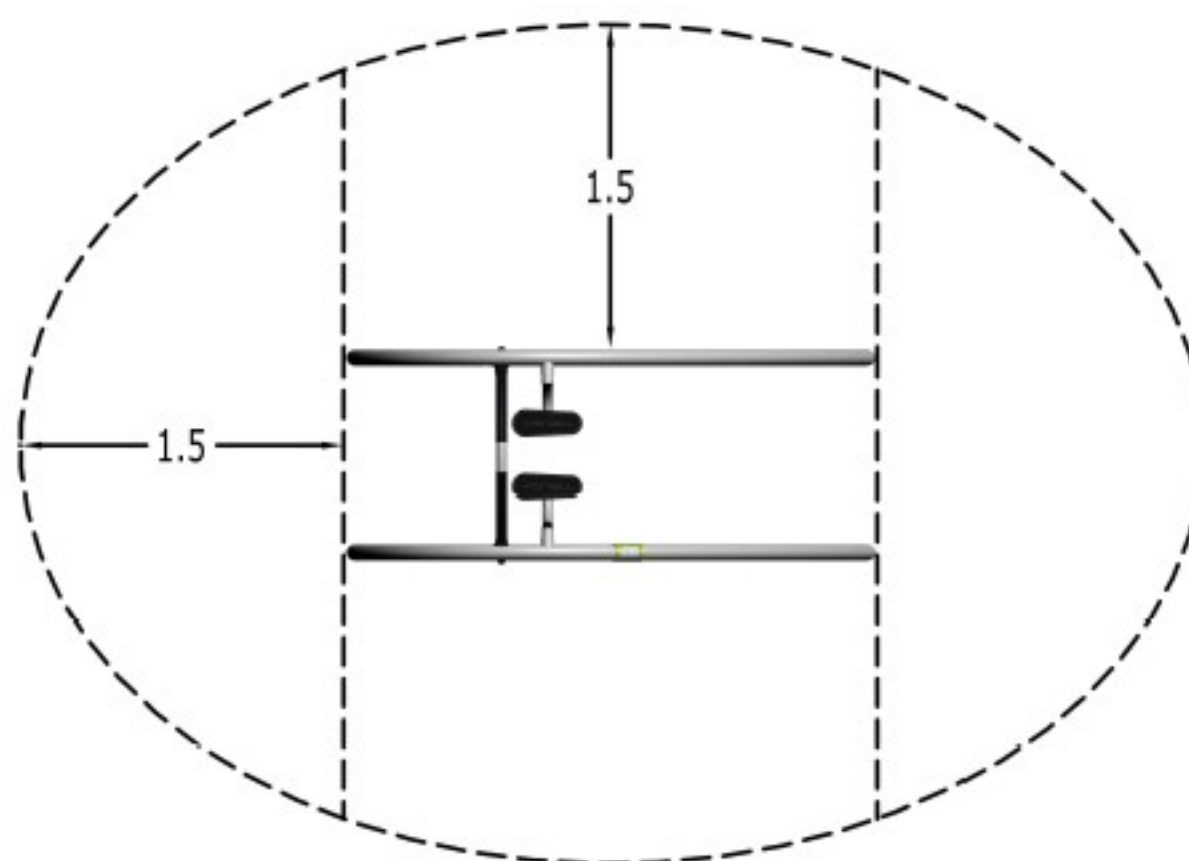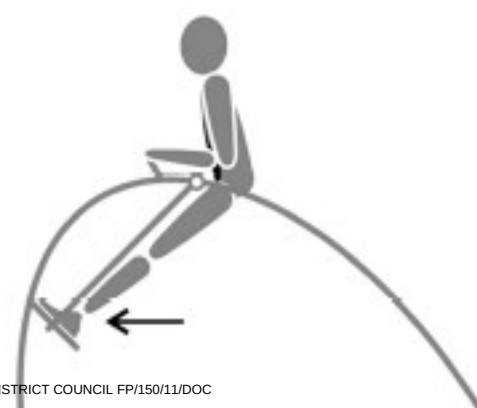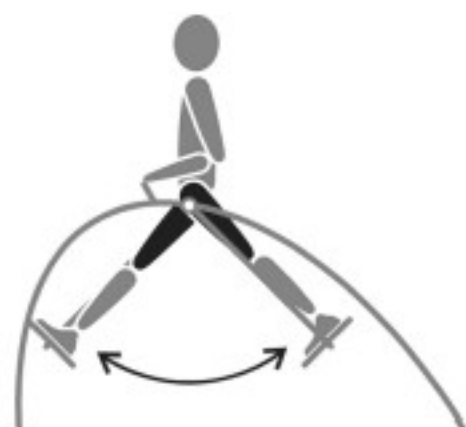

Outer Height

1210mm

Inground

250mm

Area

16.5m²



Pilekrogen 14 5600 Faaborg
Denmark

Ph.: +45 62 68 16 58

Mail: info@norwell.dk

Web: www.norwell.dk