

{ Activo-Zelo }


2011 Catalog



1000 Buffalo Road, Lewisburg, Pa 17837

phone 570.522.9800 - fax 570.522.3030 - 800.233.8404

www.playworldsystems.com

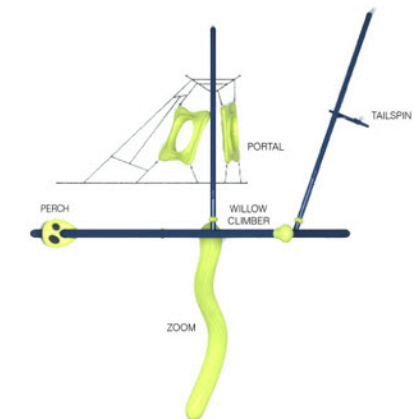

Design Number: ZZXX0069

Activo® playscape layout per ASTM F1487-07 / CPSC #325

Weight: 898 lbs (407.33 kg)	Age Group: 5-12 Years
Length: 18'-00" (5.49 m)	Use Zone L: 29'-05" (8.94 m)
Width: 20'-00" (6.10 m)	Use Zone W: 31'-06" (9.60 m)
Height: 13'-00" (3.96 m)	Number of Users: 9
Installation Time: 11 Hours	Number of Play Events: 4

Colors Shown:



Cobalt



Black Rope



Lime

