

{ Activo-Ceres }


2011 Catalog



1000 Buffalo Road, Lewisburg, Pa 17837

phone 570.522.9800 - fax 570.522.3030 - 800.233.8404

www.playworldsystems.com

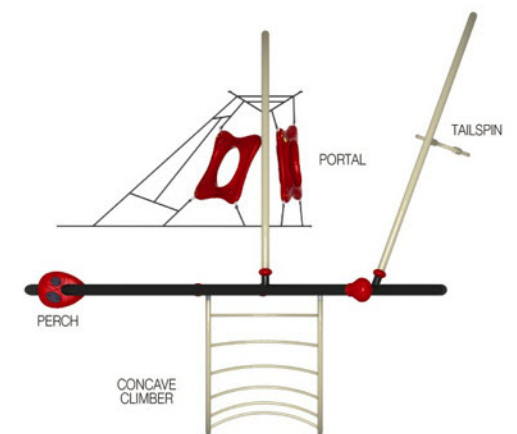

Design Number: ZZXX0070

Activo® playscape layout per ASTM F1487-07 / CPSC #325

Weight: 937 lbs (425.01 kg)

Length: 18'-00" (5,49 m)

Width: 17'-00" (5,18 m)

Height: 13'-00" (3,96 m)

Installation Time: 11 Hours

Age Group: 5-12 Years

Use Zone L: 29'-05" (8,94 m)

Use Zone W: 28'-01" (8,55 m)

Number of Users: 9

Number of Play Events: 4

Colors Shown:

