


{ Activo-Novo }

2011 Catalog

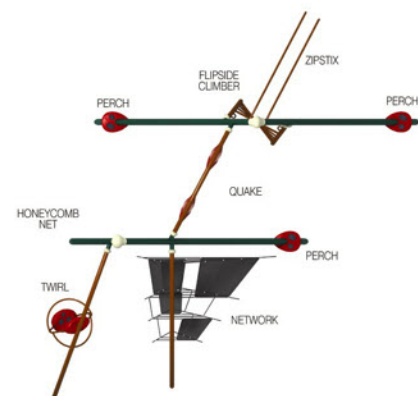

Design Number: ZZXX0075
 Activo® playscape layout per ASTM F1487-07 / CPSC #325

Weight: ...1508 lbs (684.02 kg)	Age Group: 5-12 Years
Length: 26'-00" (7,92 m)	Use Zone L: 37'-02" (11,31 m)
Width: 26'-00" (7,92 m)	Use Zone W: 37'-11" (11,56 m)
Height: 13'-00" (3,96 m)	Number of Users: 17
Installation Time: 19 Hours	Number of Play Events: 7

Colors Shown

