


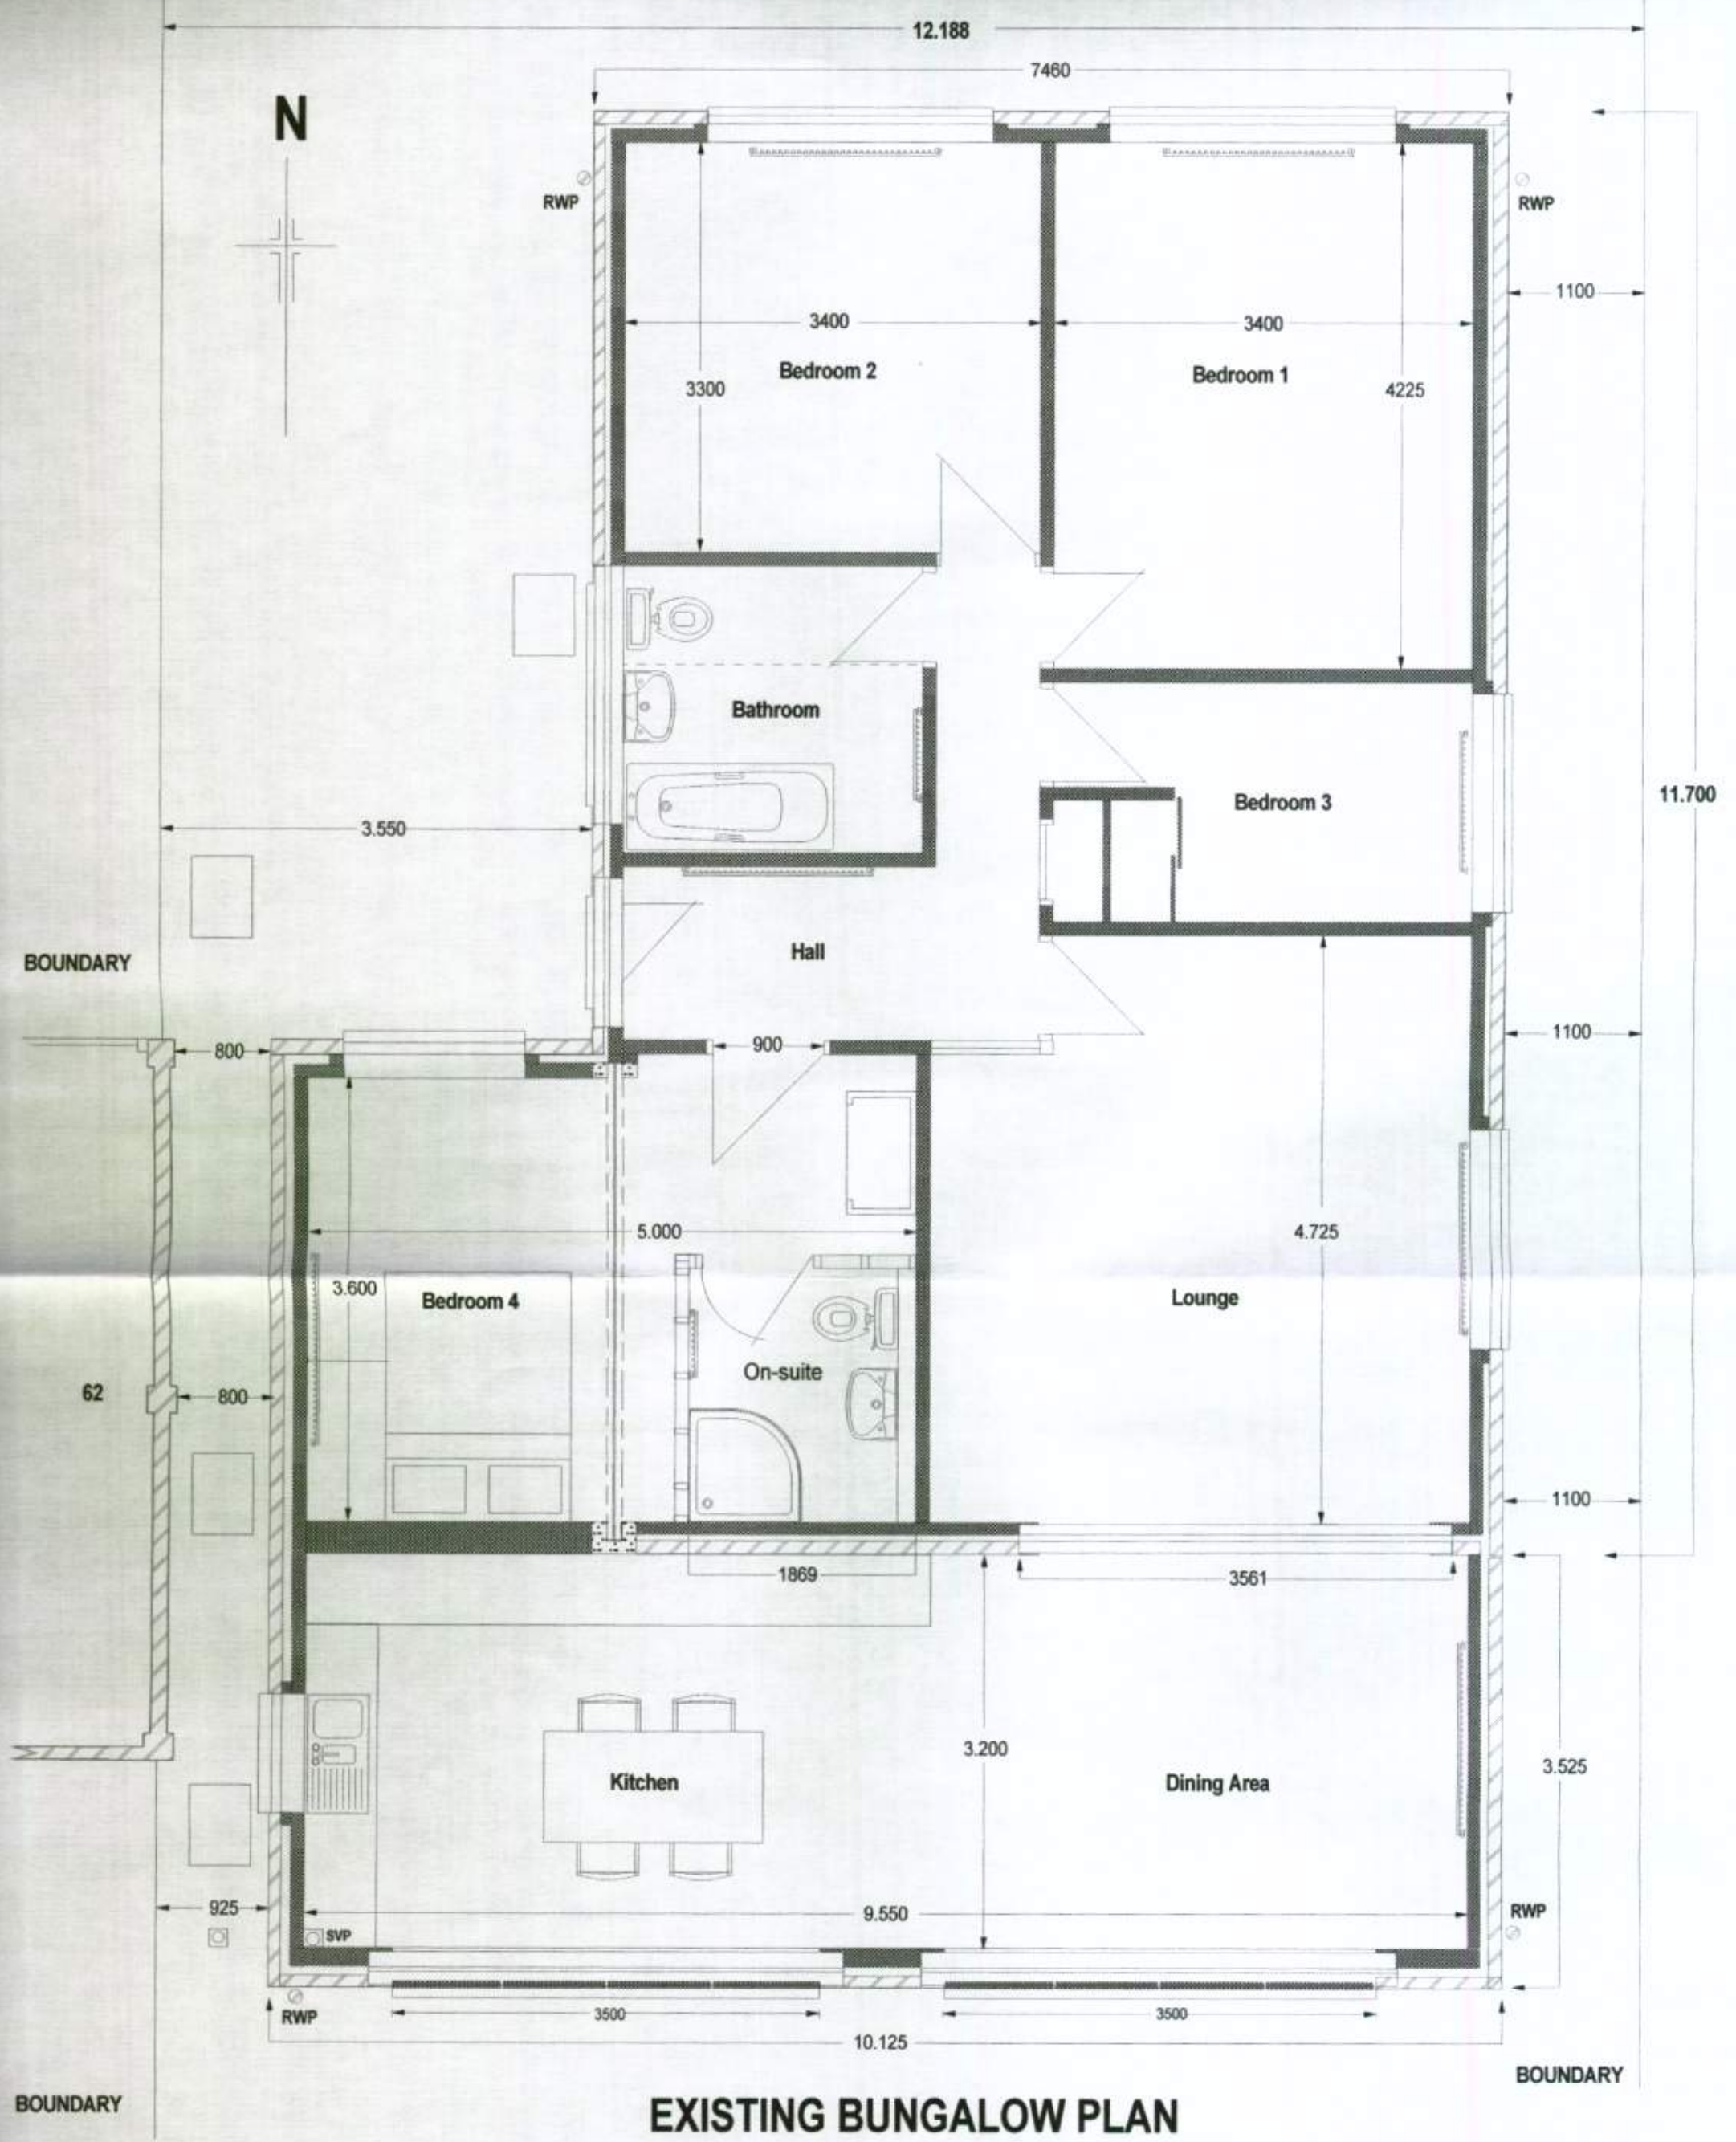

K. TROTMAN. 40, PAGHAM ROAD BOGNOR REGIS WEST SUSSEX. PO21 4NP. Tel; 01243-261912	PROPOSED DORMER BEDROOMS CLIENT, MR & MRS CHIDDLE 64, WROXHAM WAY BOGNOR REGIS WEST SUSSEX. PO22 8ES	DATE; AUGUST 2011 SCALE:- 1-50 DRWG E5
---	---	--