


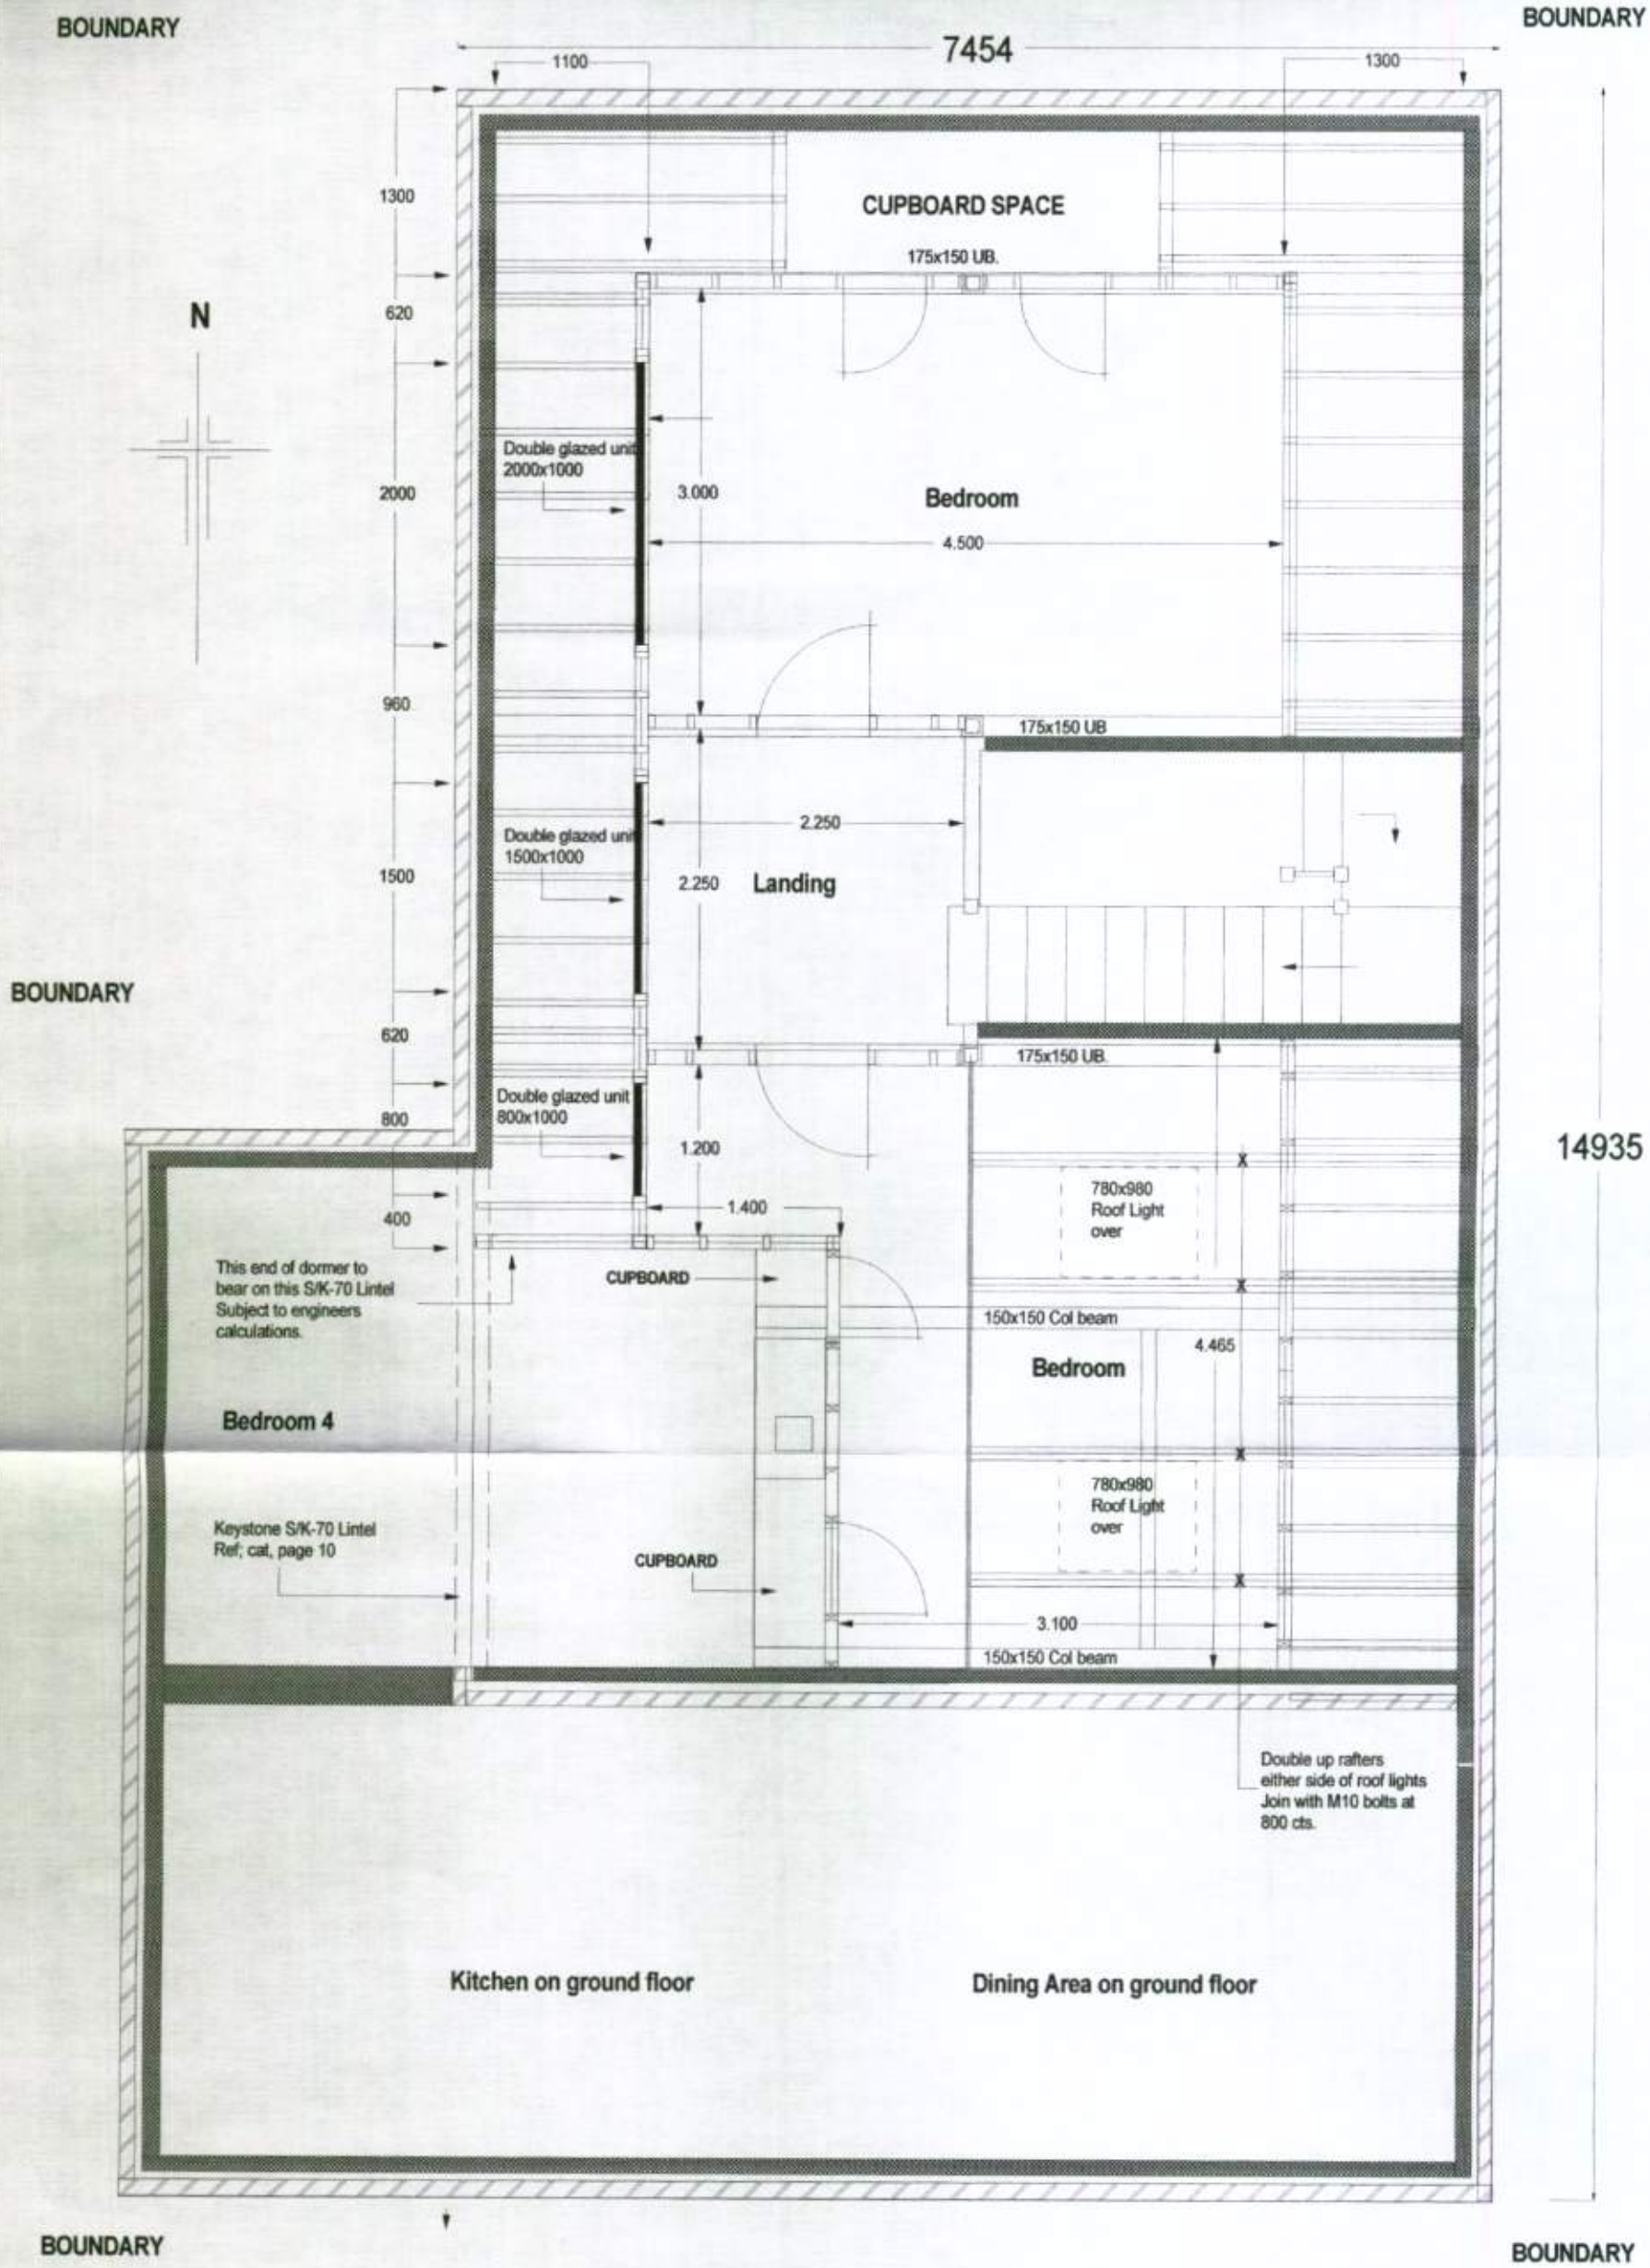

FLOOR AREA, STUD WALLS & WINDOW POSITIONS

K. TROTMAN.
40, PAGHAM ROAD
BOGNOR REGIS
WEST SUSSEX. PO21 4NP.
Tel; 01243-261912

PROPOSED DORMER BEDROOMS

CLIENT, MR & MRS CHIDDLE
64, WROXHAM WAY
BOGNOR REGIS WEST SUSSEX. PO22 8ES

DATE; AUGUST 2011

SCALE:- 1-50

DRWG P7