1st FLOOR PLAN

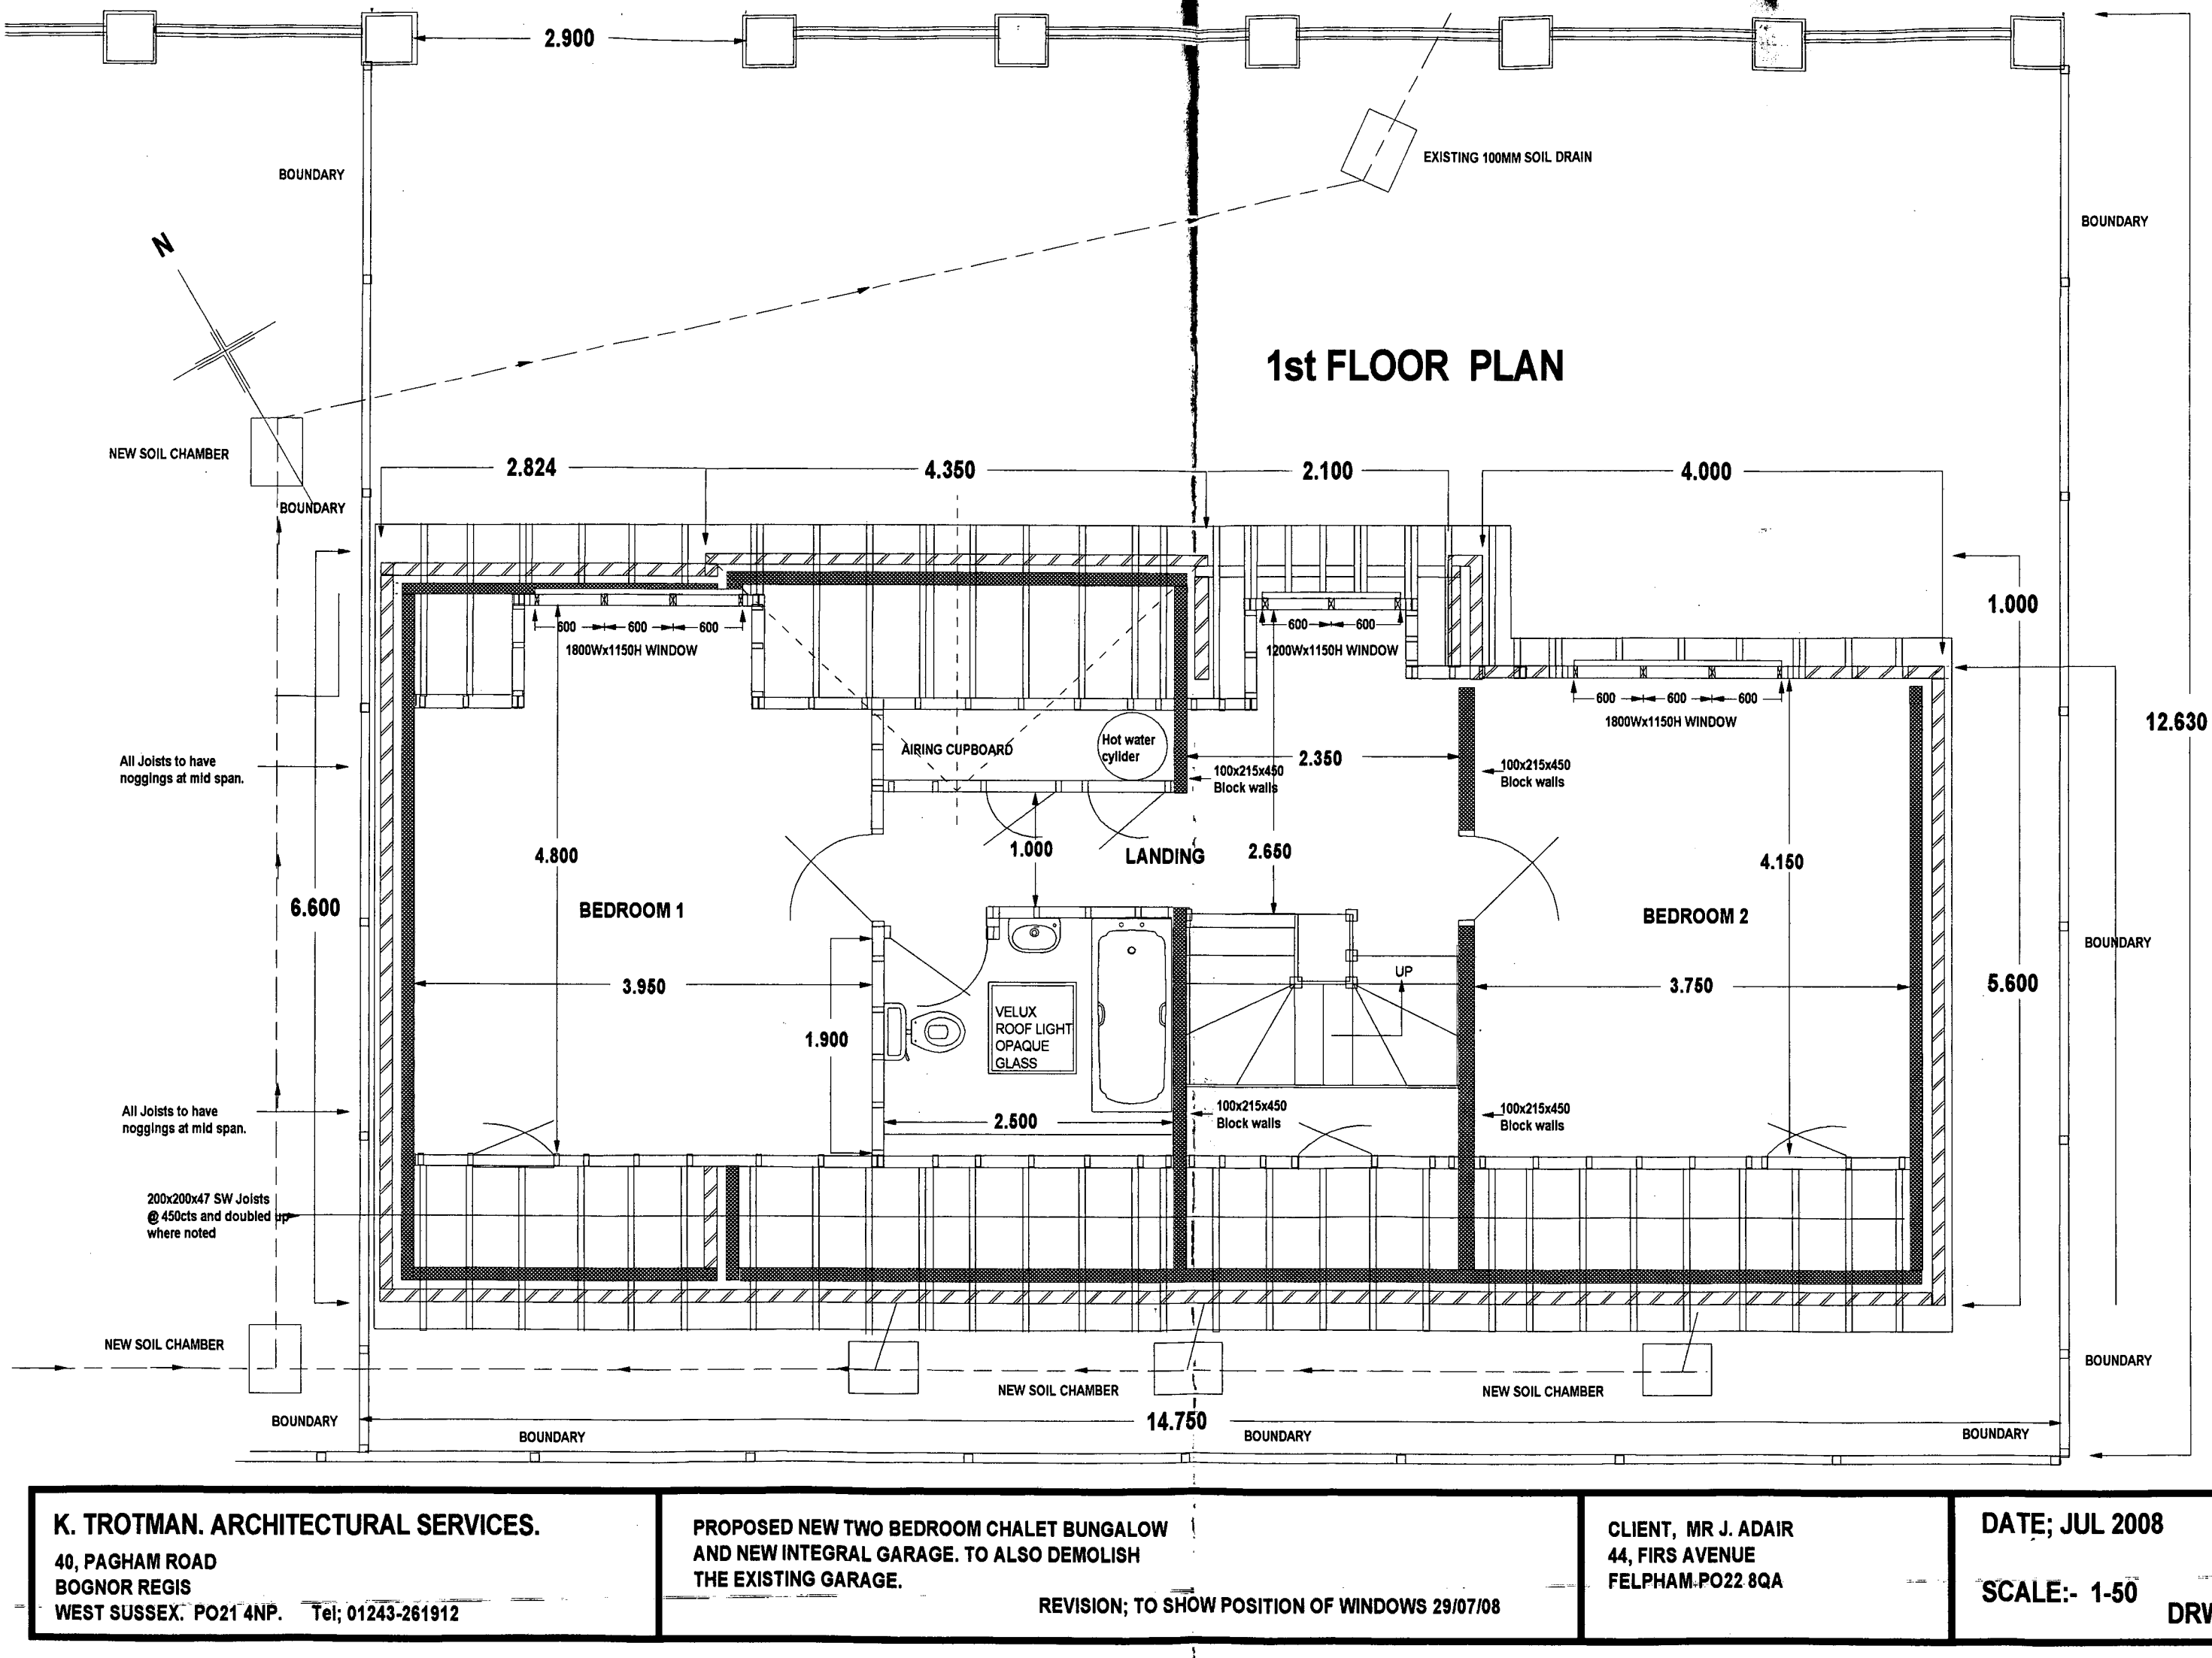

K. TROTMAN. ARCHITECTURAL SERVICES.
40, PAGHAM ROAD
BOGNOR REGIS
WEST SUSSEX. PO21 4NP. Tel; 01243-261912

PROPOSED NEW TWO BEDROOM CHALET BUNGALOW AND NEW INTEGRAL GARAGE. TO ALSO DEMOLISH THE EXISTING GARAGE.

REVISION; TO SHOW POSITION OF WINDOWS 29/07/08

CLIENT, MR J. ADAIR
44, FIRS AVENUE
FELPHAM PO22 8QA

DATE; JUL 2008

SCALE:- 1-50

DRWG 8

ARUN DISTRICT COUNCIL FP/154/08