




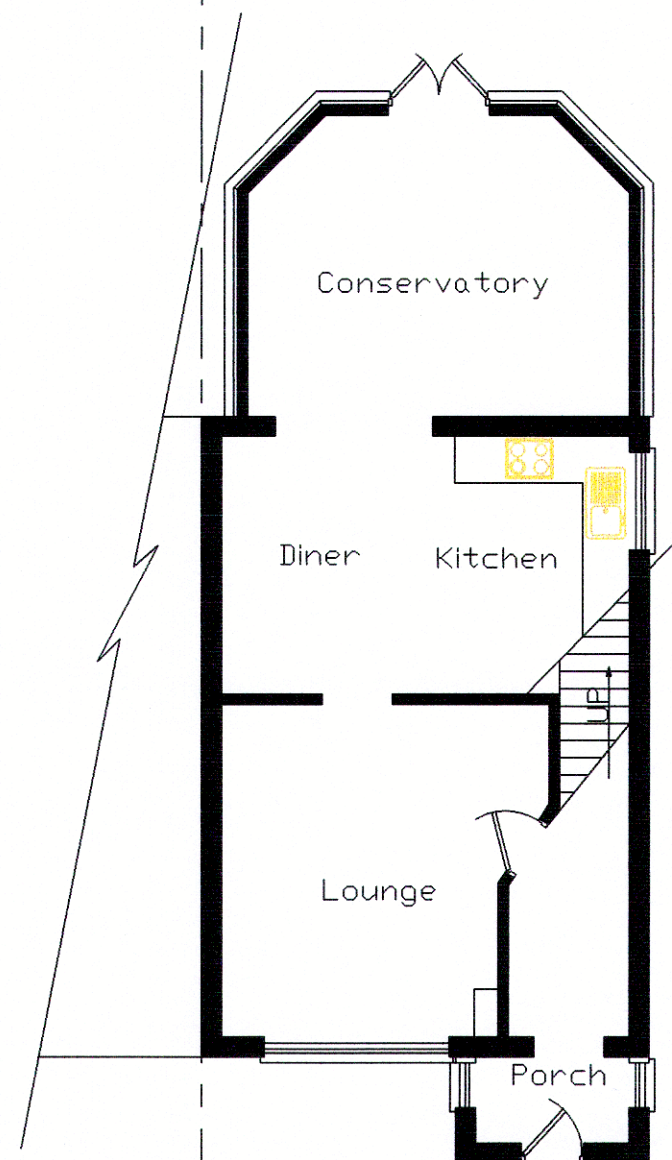


Existing Ground Floor Plan

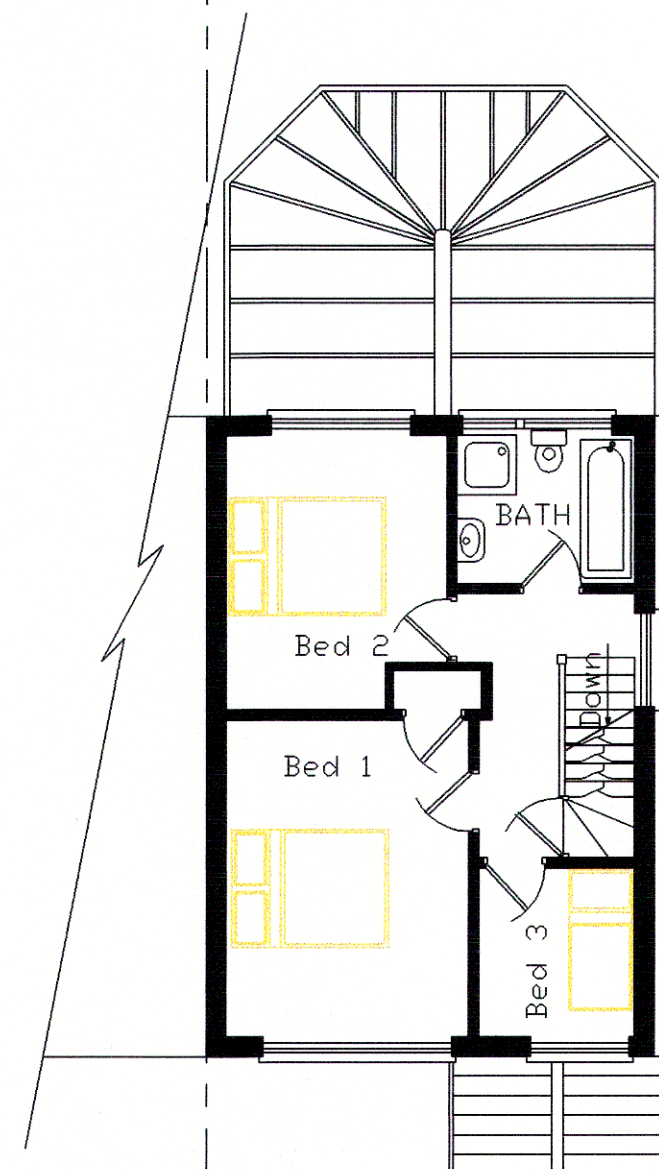


Existing First Floor Plan

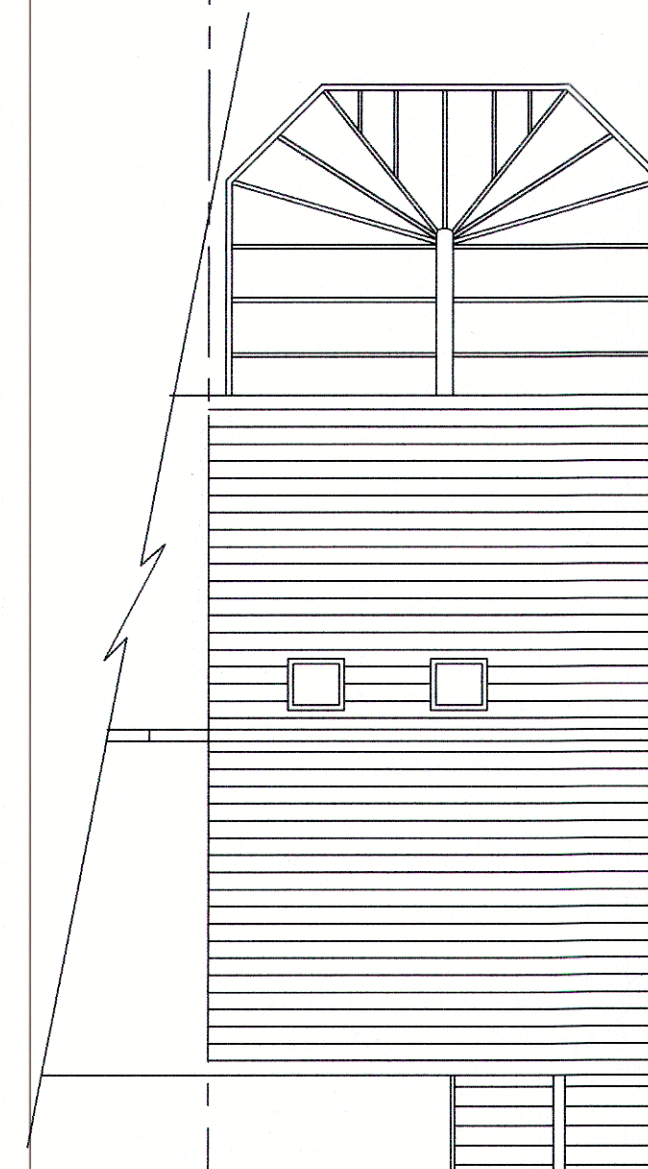


Existing Roof Plan

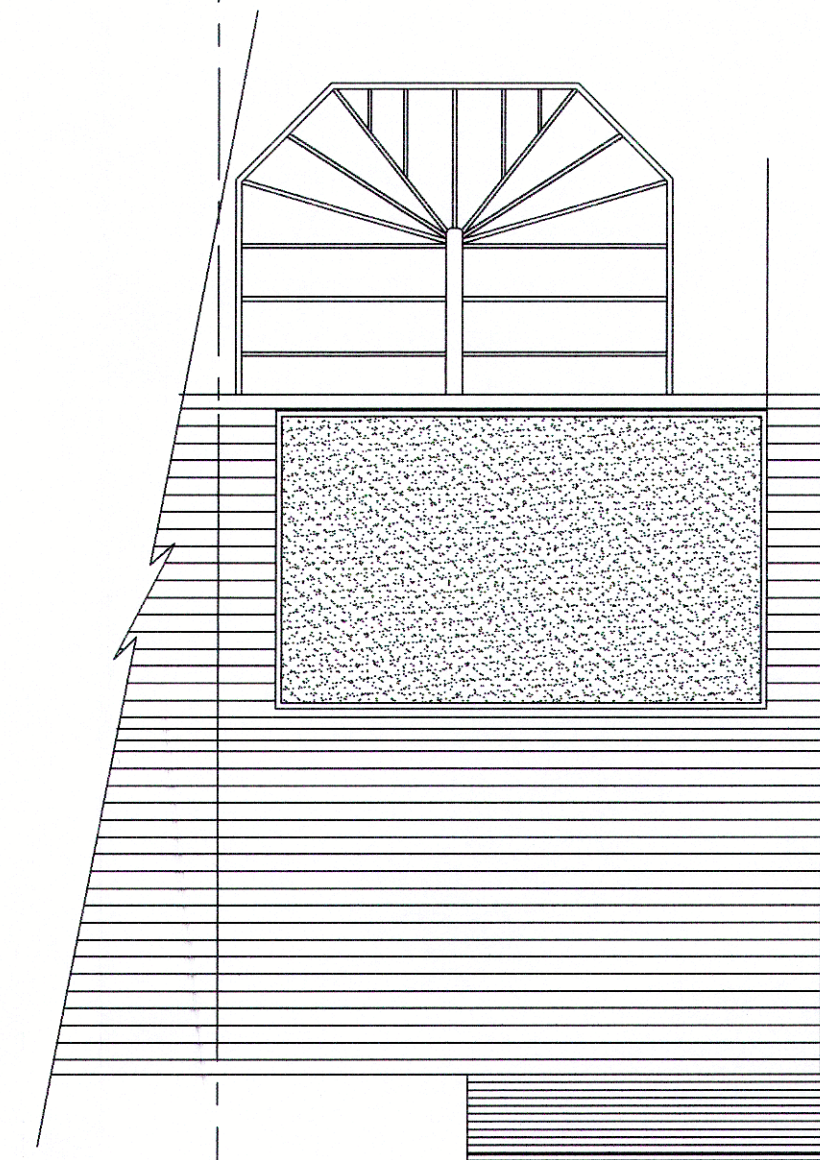


Proposed Roof Plan

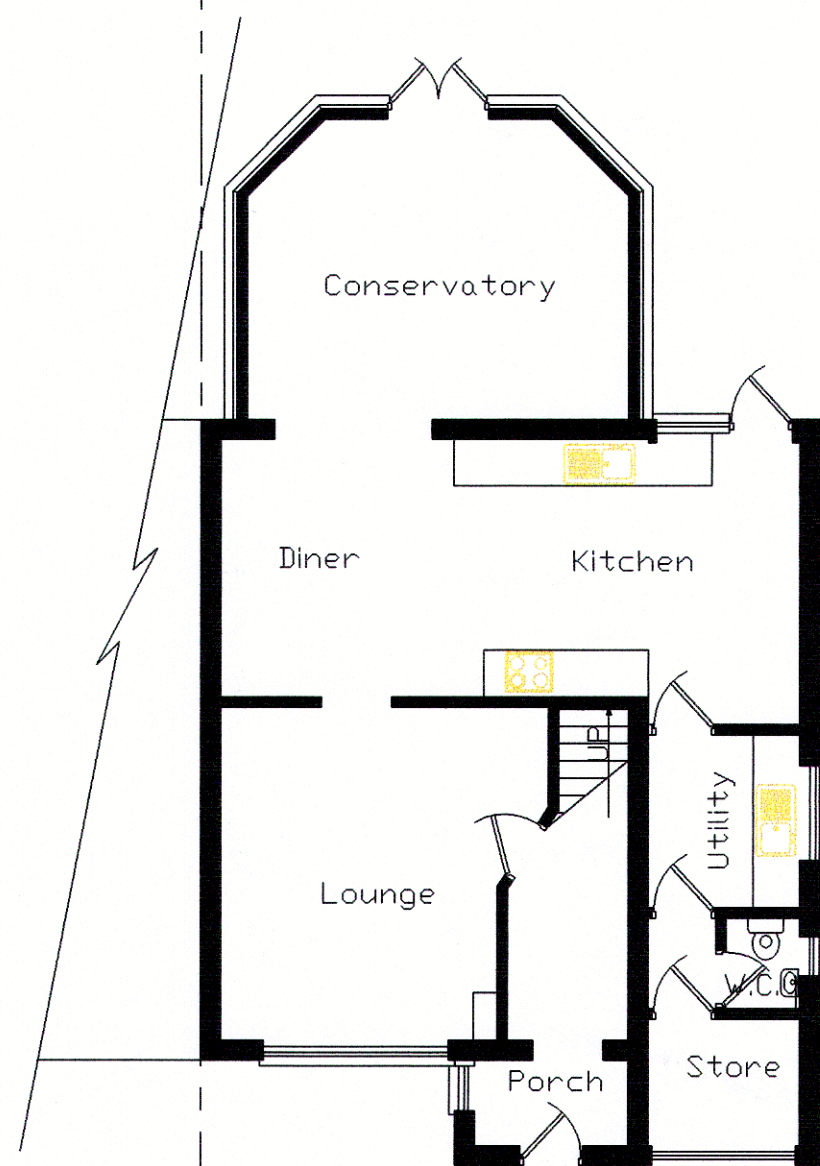

Proposed Ground Floor Plan

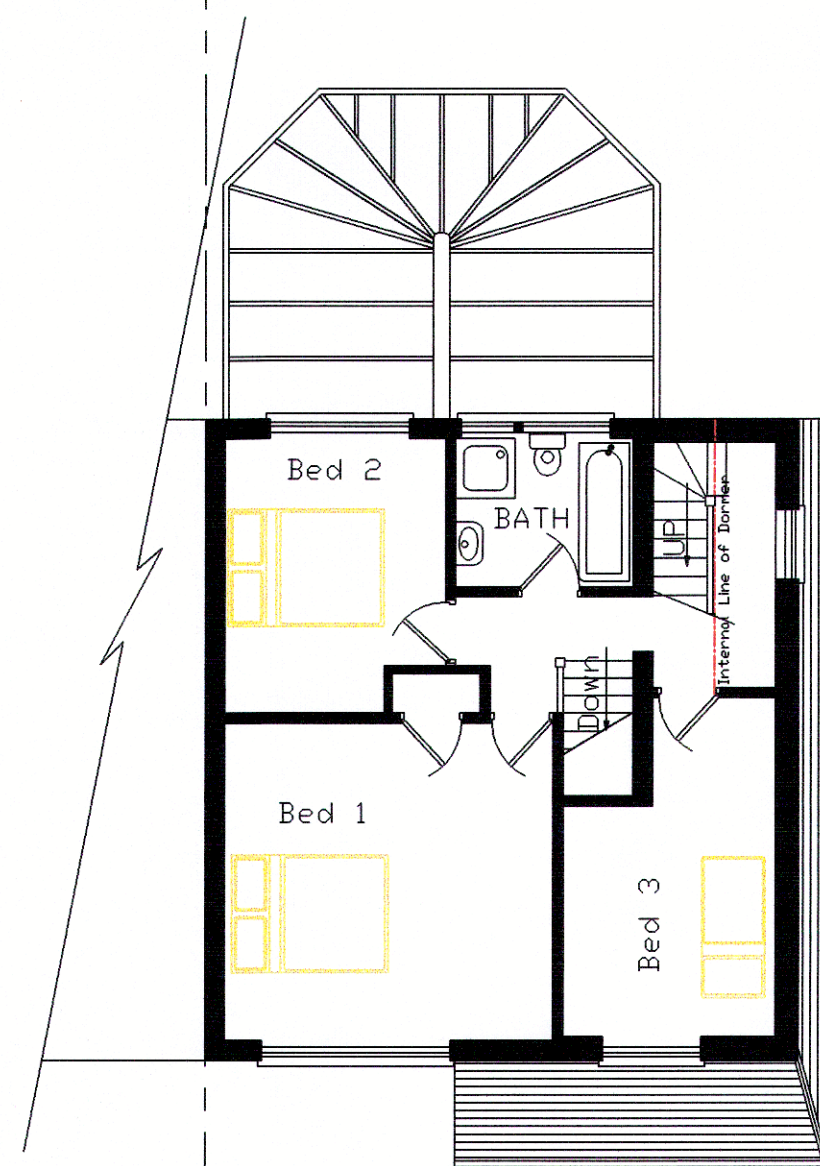

Proposed First Floor Plan

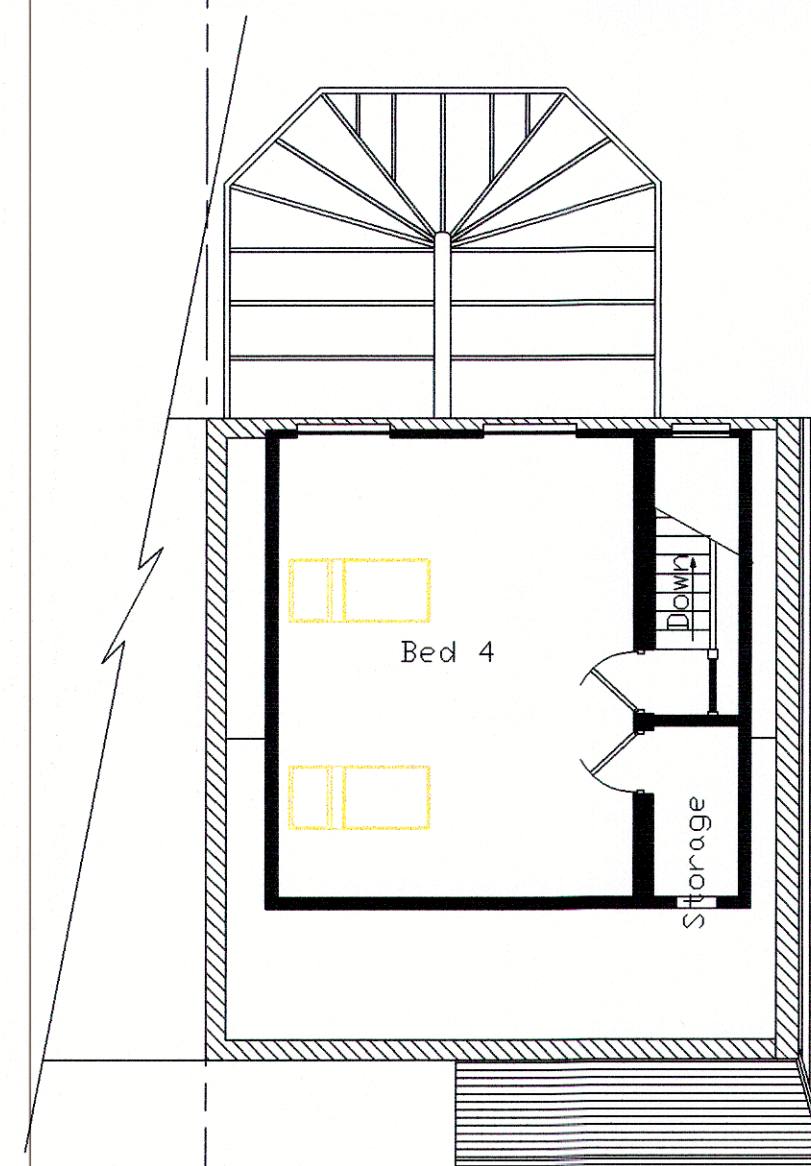

Proposed Loft Room Plan

This Drawing and Design is not to be copied without written permission from Extending Homes. Only dimensioned details should be used but may be scaled for Planning Permission. All Dimensions are in Metric and are to be checked on site before proceeding with any work and any Discrepancy reported at once.

Rev 'A' 02-10-2015	Dormer length shortened
 extending homes Tel:- 01243 555208 enquiries@extendinghomes.co.uk	
TITLE:- Two Storey Side Extension 20 Glynde Crescent Felpham West Sussex PO22 8HT	
DATE:-	12th July 2015
SCALE:-	Plans & Elevations 1-100 Block Plan 1-500

DWG. No. 1505032/2A