


REAR GARDEN
Boundary Fence

REAR GARDEN

Boundary Fence

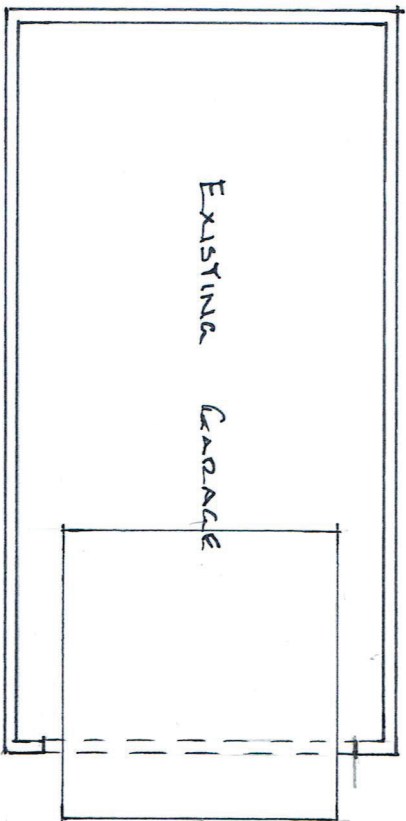

PARTY WALL

BEDROOM

DINING

EX.S.N.P.

DRIVEWAY



NOTES:
1. Do not scale this drawing. Use figured dimensions only, except for Planning purposes.
2. All dimensions must be checked on site by the contractor prior to commencement of work.
3. All construction details are indicative and are to be checked and confirmed on site and any divergences are to be agreed with the Contract Administrator.

THIS DRAWING TO BE READ IN CONJUNCTION WITH THE BUILDING CONTROL AND CONSTRUCTION NOTES

C.R. BARROW & ASSOCIATES LTD.
Structural & Architectural Technicians

Studio 1	Tel: 01243 771158
Manor Nursery	Mobile: 07816 591480
Lagness Road	
Chichester	
West Sussex	
PO20 1LJ	

E-Mail: chris.barrow@hotmail.co.uk

REAR SINGLE STOREY EXTENSION -
10 THIRLEMEREWAY, FELPHAM, PO22 8NQ

Plan. [As Existing.]

Scale	1:50	Drawn By	C.R.B.
Date	APR. 18	Checked	
Drawing Number	1492-1		

NORTH