




Do not scale hard copies of this drawing or interrogate CAD versions, only stated dimensions and coordinates are to be relied upon

N.B. All natural play features and play equipment to comply with and be in accordance with the provisions of BS EN 1176 - playground equipment and surfacing and BS EN 1177 - impact absorbing playground surfacing.



- A** Kompan Swing Basic 900 with two M921 Seats
- B** Kompan Snake Springer M169
- C** Kompan Home Seesaw M18601
- D** Kompan Spire Net KPL803
- E** Kompan Spinner Bowl Blue ELE 400024
- F** Kompan Embankment Slide TR0004
- G** Kompan Birds Nest Swing (100cm) SPME40095
- H** Proludic J2400 Roundabout
- I** Timber Log Balancing Feature
- J** Kompan Balance Beam KPL819
- K** Orchard Bramley Seat with Arm Rests 1.8m in length
- L** Orchard Tydeman Litter Bin
- M** Sensory planting to be dressed with bark mulch
- N** Ornamental Trees 12-14cm
- O** Mounding up to 1.2 m in height to provide a barrier between the equipment - to be laid with premium grade turf
- P** Non fire retardant rubber matting safer surfacing
- Q** Powder coated galvanised bow top railings 1.2m in height with 1 no. self closing pedestrian access gate and 1 no Maintenance Gate.
- R** Breedon Gravel Path
- S** Fallen Tree 600-900mm diameter to provide informal seating and balancing



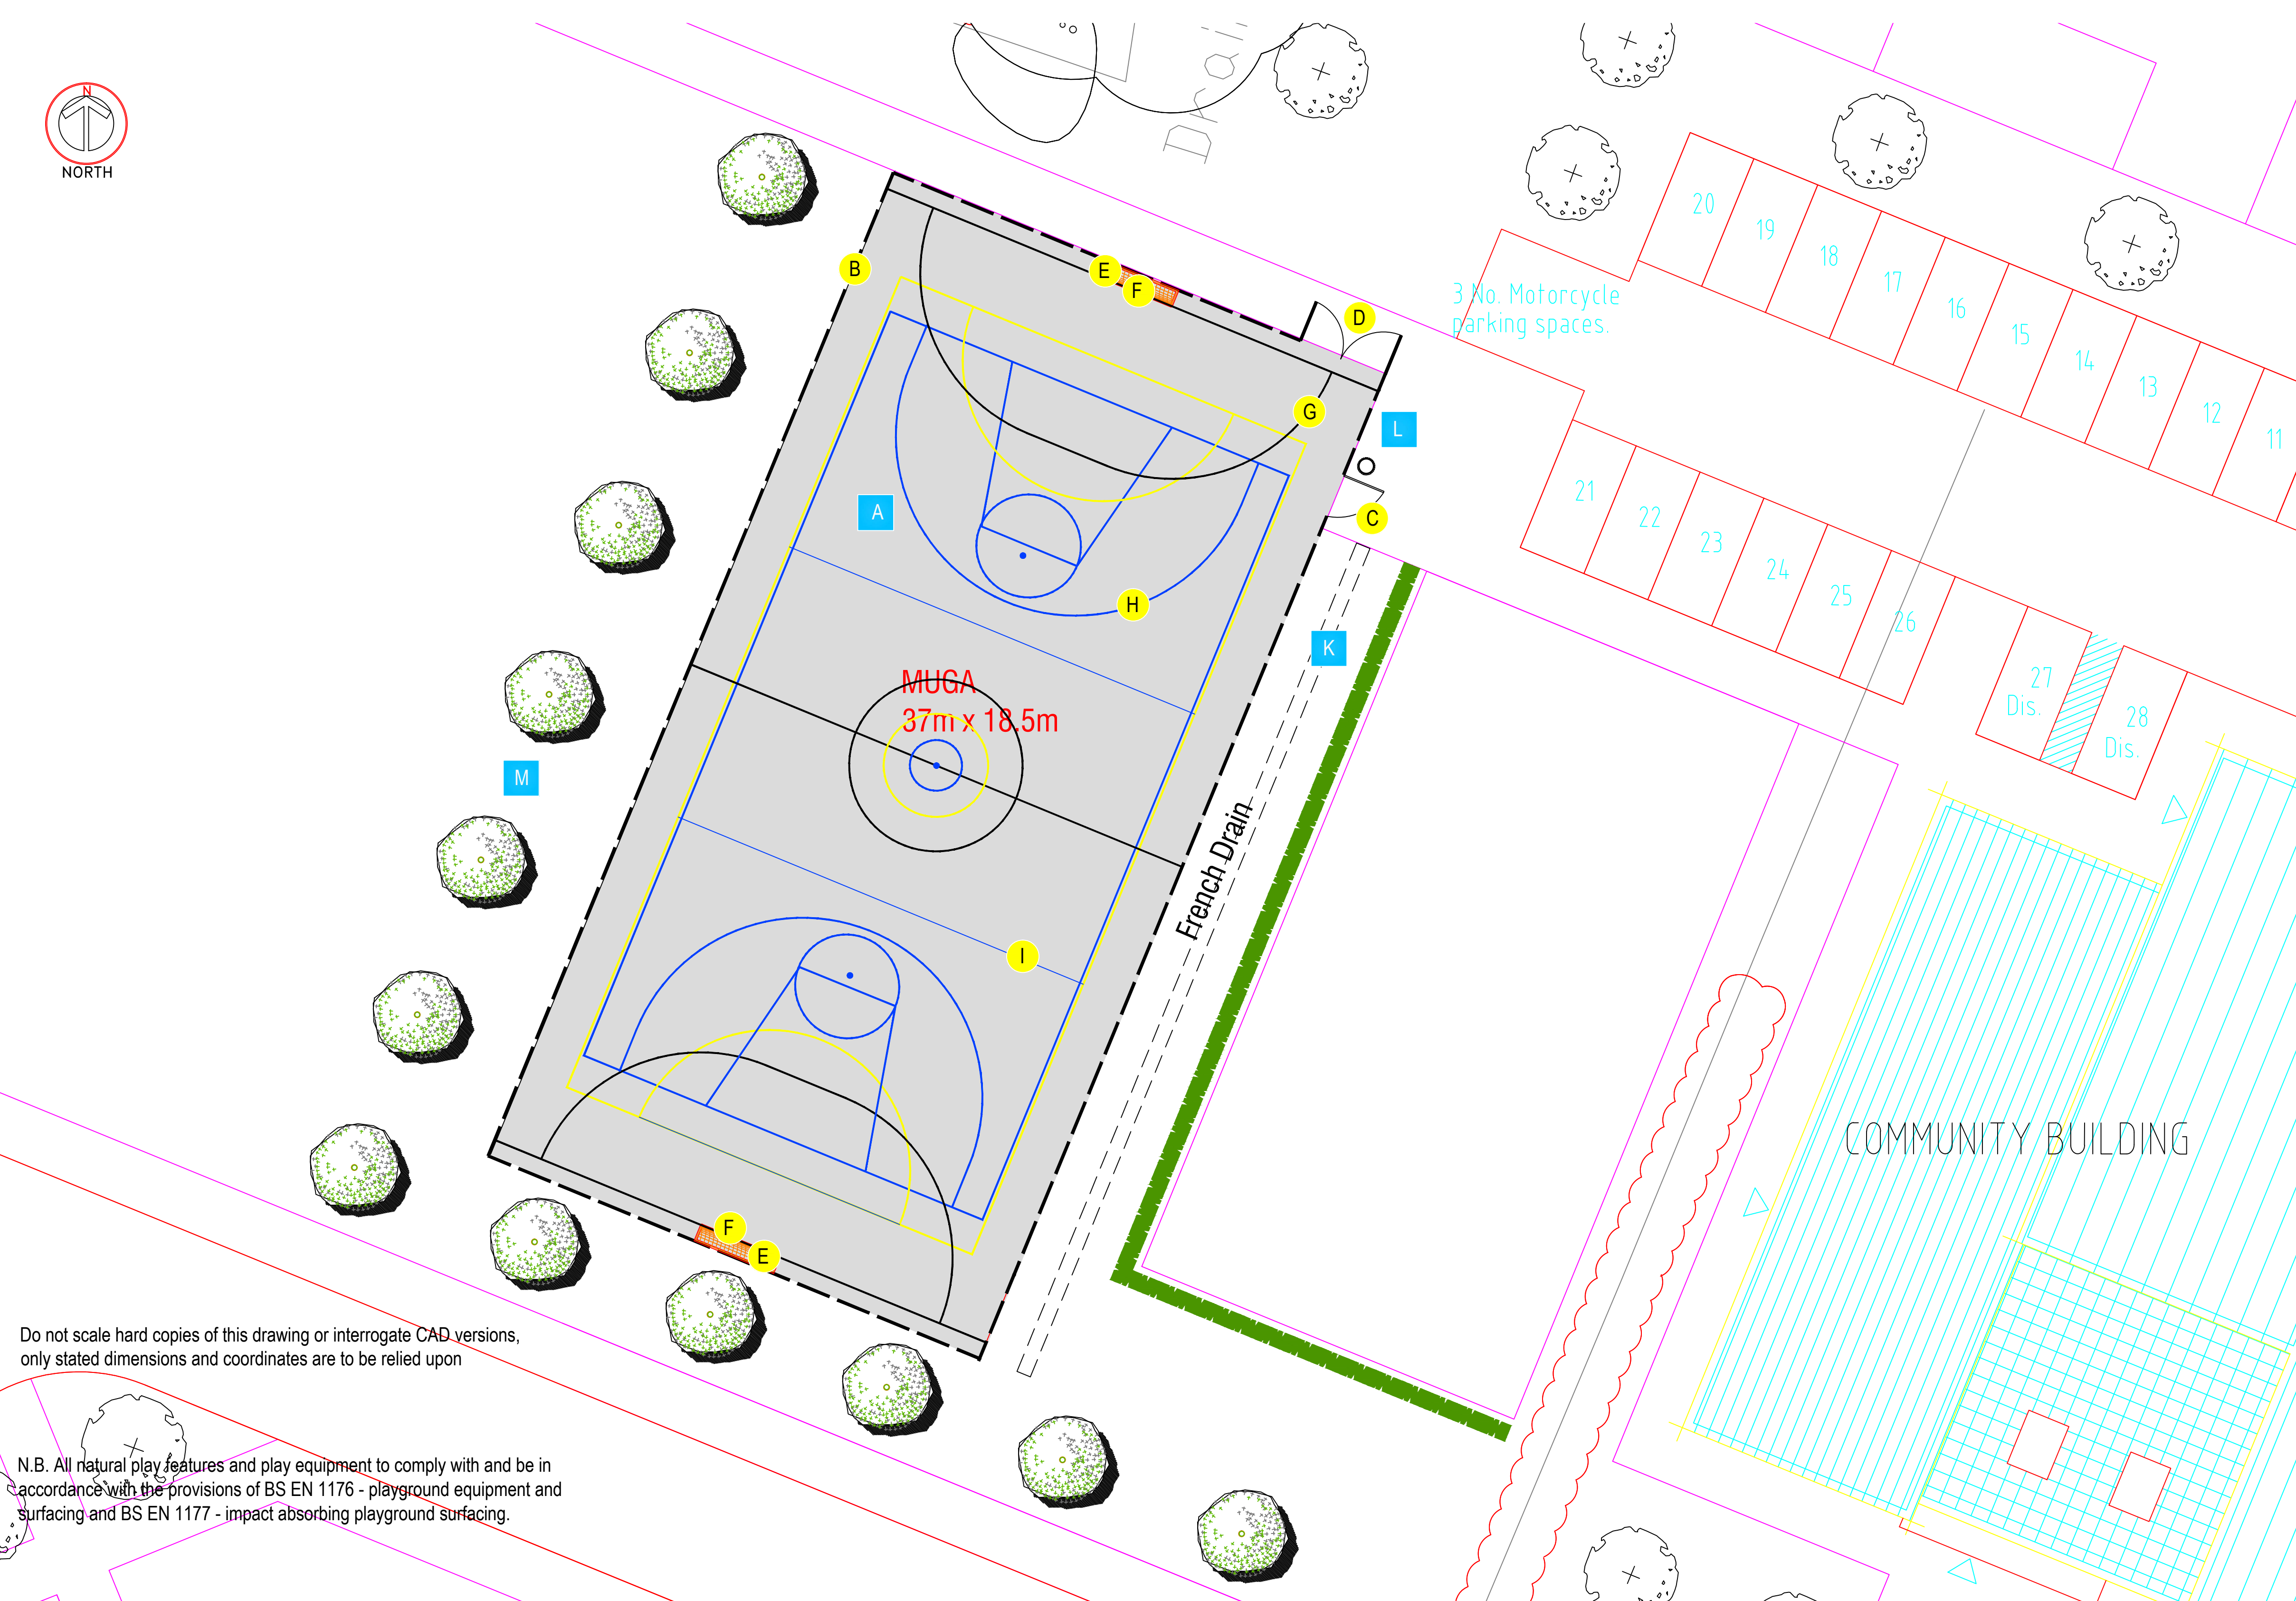

- A HERAS 'PALLAS' BALLCOURT SYSTEM**
Incorporating:
- B** 3.0m high Heras Multi Sport Ballcourt fencing with rebound Panel
 - C** 1 No 1.2m Heras Single pedestrian Gate
 - D** 2 No 3.0m Heras Maintenance Gate
 - E** 2 No Heras Recess goal units (With Net). Powder Coated White
 - F** 2 no No Heras Basketball arms (With backboard and net).
 - G** Thermoplastic line markings for 37m x 18.5m Five a side football court. 50mm wide markings in **WHITE**
 - H** Thermoplastic line markings for 28m x 15m Basketball Court. 50mm wide markings in **BLUE**
 - I** Thermoplastic line markings for 30.5m x 15.25m Netball Court. 50mm wide markings in **YELLOW**
 - J** New 37m x 18.5m Ballcourt area with Tarmac Finish. Edged with 200mm x 50mm PCC Edge.
 - K** New 30m 'FRENCH DRAIN' (To Engineers Specification) to drain surface water from MUGA and Skate Park surfacing.

NOTE:
- No provision made for Floodlighting system or associated ductwork and connections.

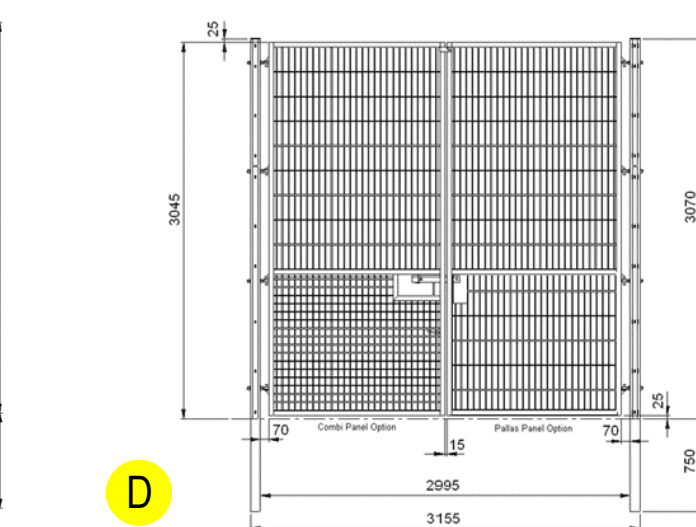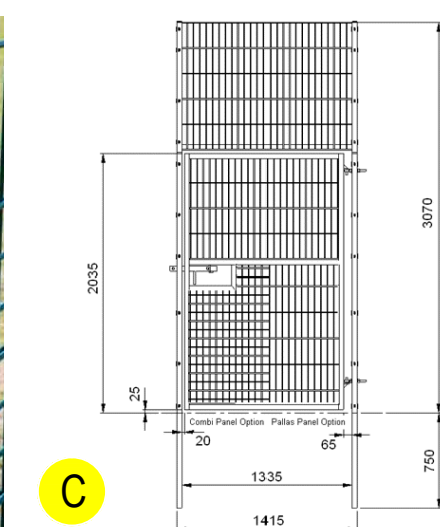



MUGA
37m x 18.5m

3 No. Motorcycle
parking spaces.






- A** New 14m x 26m Skate Pad with Black Tarmac Finish
- B** Proludic J3018G Combination Ramp System
- C** Proludic J3062 Grind Rail
- D** Proludic J3061 Grind Rail
- E** Proludic J3017G Ramp

A 360 m²
SKATE AREA

COMMUNITY BUILDING

Do not scale hard copies of this drawing or interrogate CAD versions,
only stated dimensions and coordinates are to be relied upon

N.B. All natural play features and play equipment to comply with and be in
accordance with the provisions of BS EN 1176 - playground equipment and
surfacing and BS EN 1177 - Impact absorbing playground surfacing.

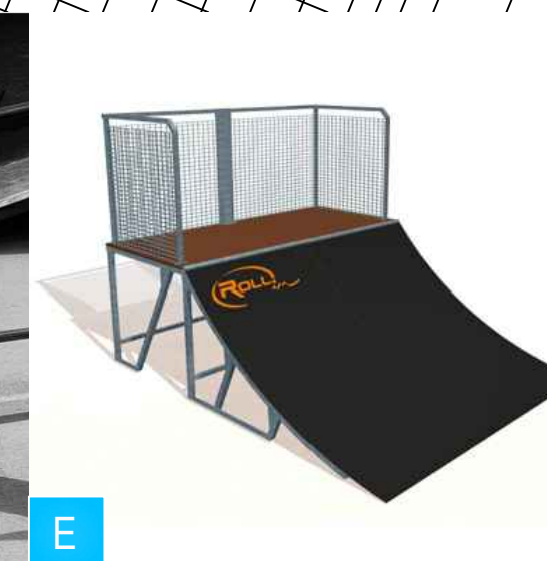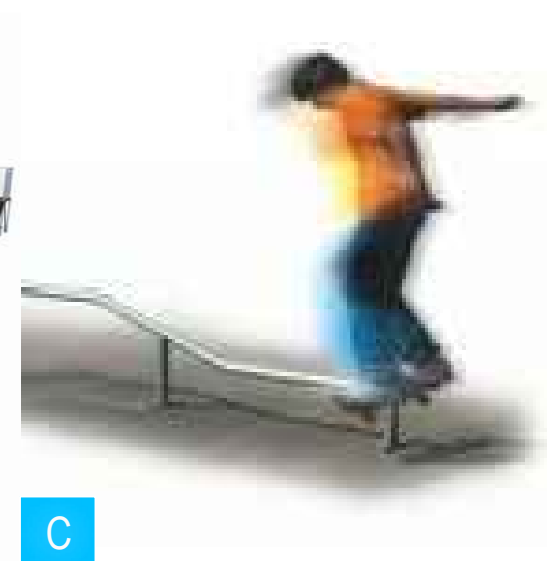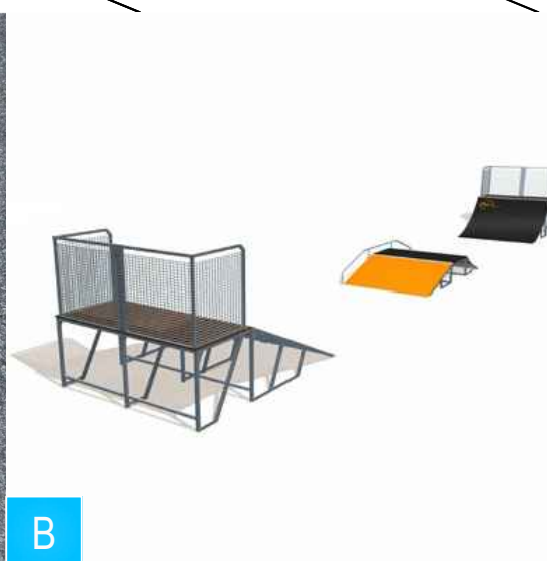


SKATE PARK, Blakes Mead - Felpham

Landscape Plan
Barratt Homes - Southampton

5457

1:100 at A1
JG

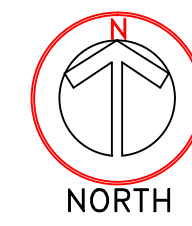


- A** Kompan Rock-it GXY 934
- B** Kompan Spica 1 Spinner GXY8014
- C** Kompan Spica 3 Spinner GXY8016
- D** Kompan Supernova Roundabout GXY916
- E** Kompan 5 Way Swing M978
- F** Kompan Pavo Teen Multiplay GXY901
- G** Kompan Home seesaw M18601
- H** Kompan TRaveller Multiplay ELE400030
- I** Orchard Bramley Seat with Arm Rests 1.8m in length
- J** Orchard Tideman Litter Bin
- K** Sensory planting to be dressed with bark mulch
- L** Ornamental Trees 12-14cm
- M** Non fire retardant rubber matting safer surfacing
- N** Powder coated galvanised bow top railings 1.2m in height with 2 no. self closing pedestrian access gates & 1 Maintenance gate.
- O** Block Paved Entrance area at Gateway locations
- P** 'Smart Play' Rubber Matting Safety Surface. By PlaySmart.

11 10 9 8 7 6 5 4 3 2 1

Do not scale hard copies of this drawing or interrogate CAD versions, only stated dimensions and coordinates are to be relied upon

N.B. All natural play features and play equipment to comply with and be in accordance with the provisions of BS EN 1176 - playground equipment and surfacing and BS EN 1177 - impact absorbing playground surfacing.



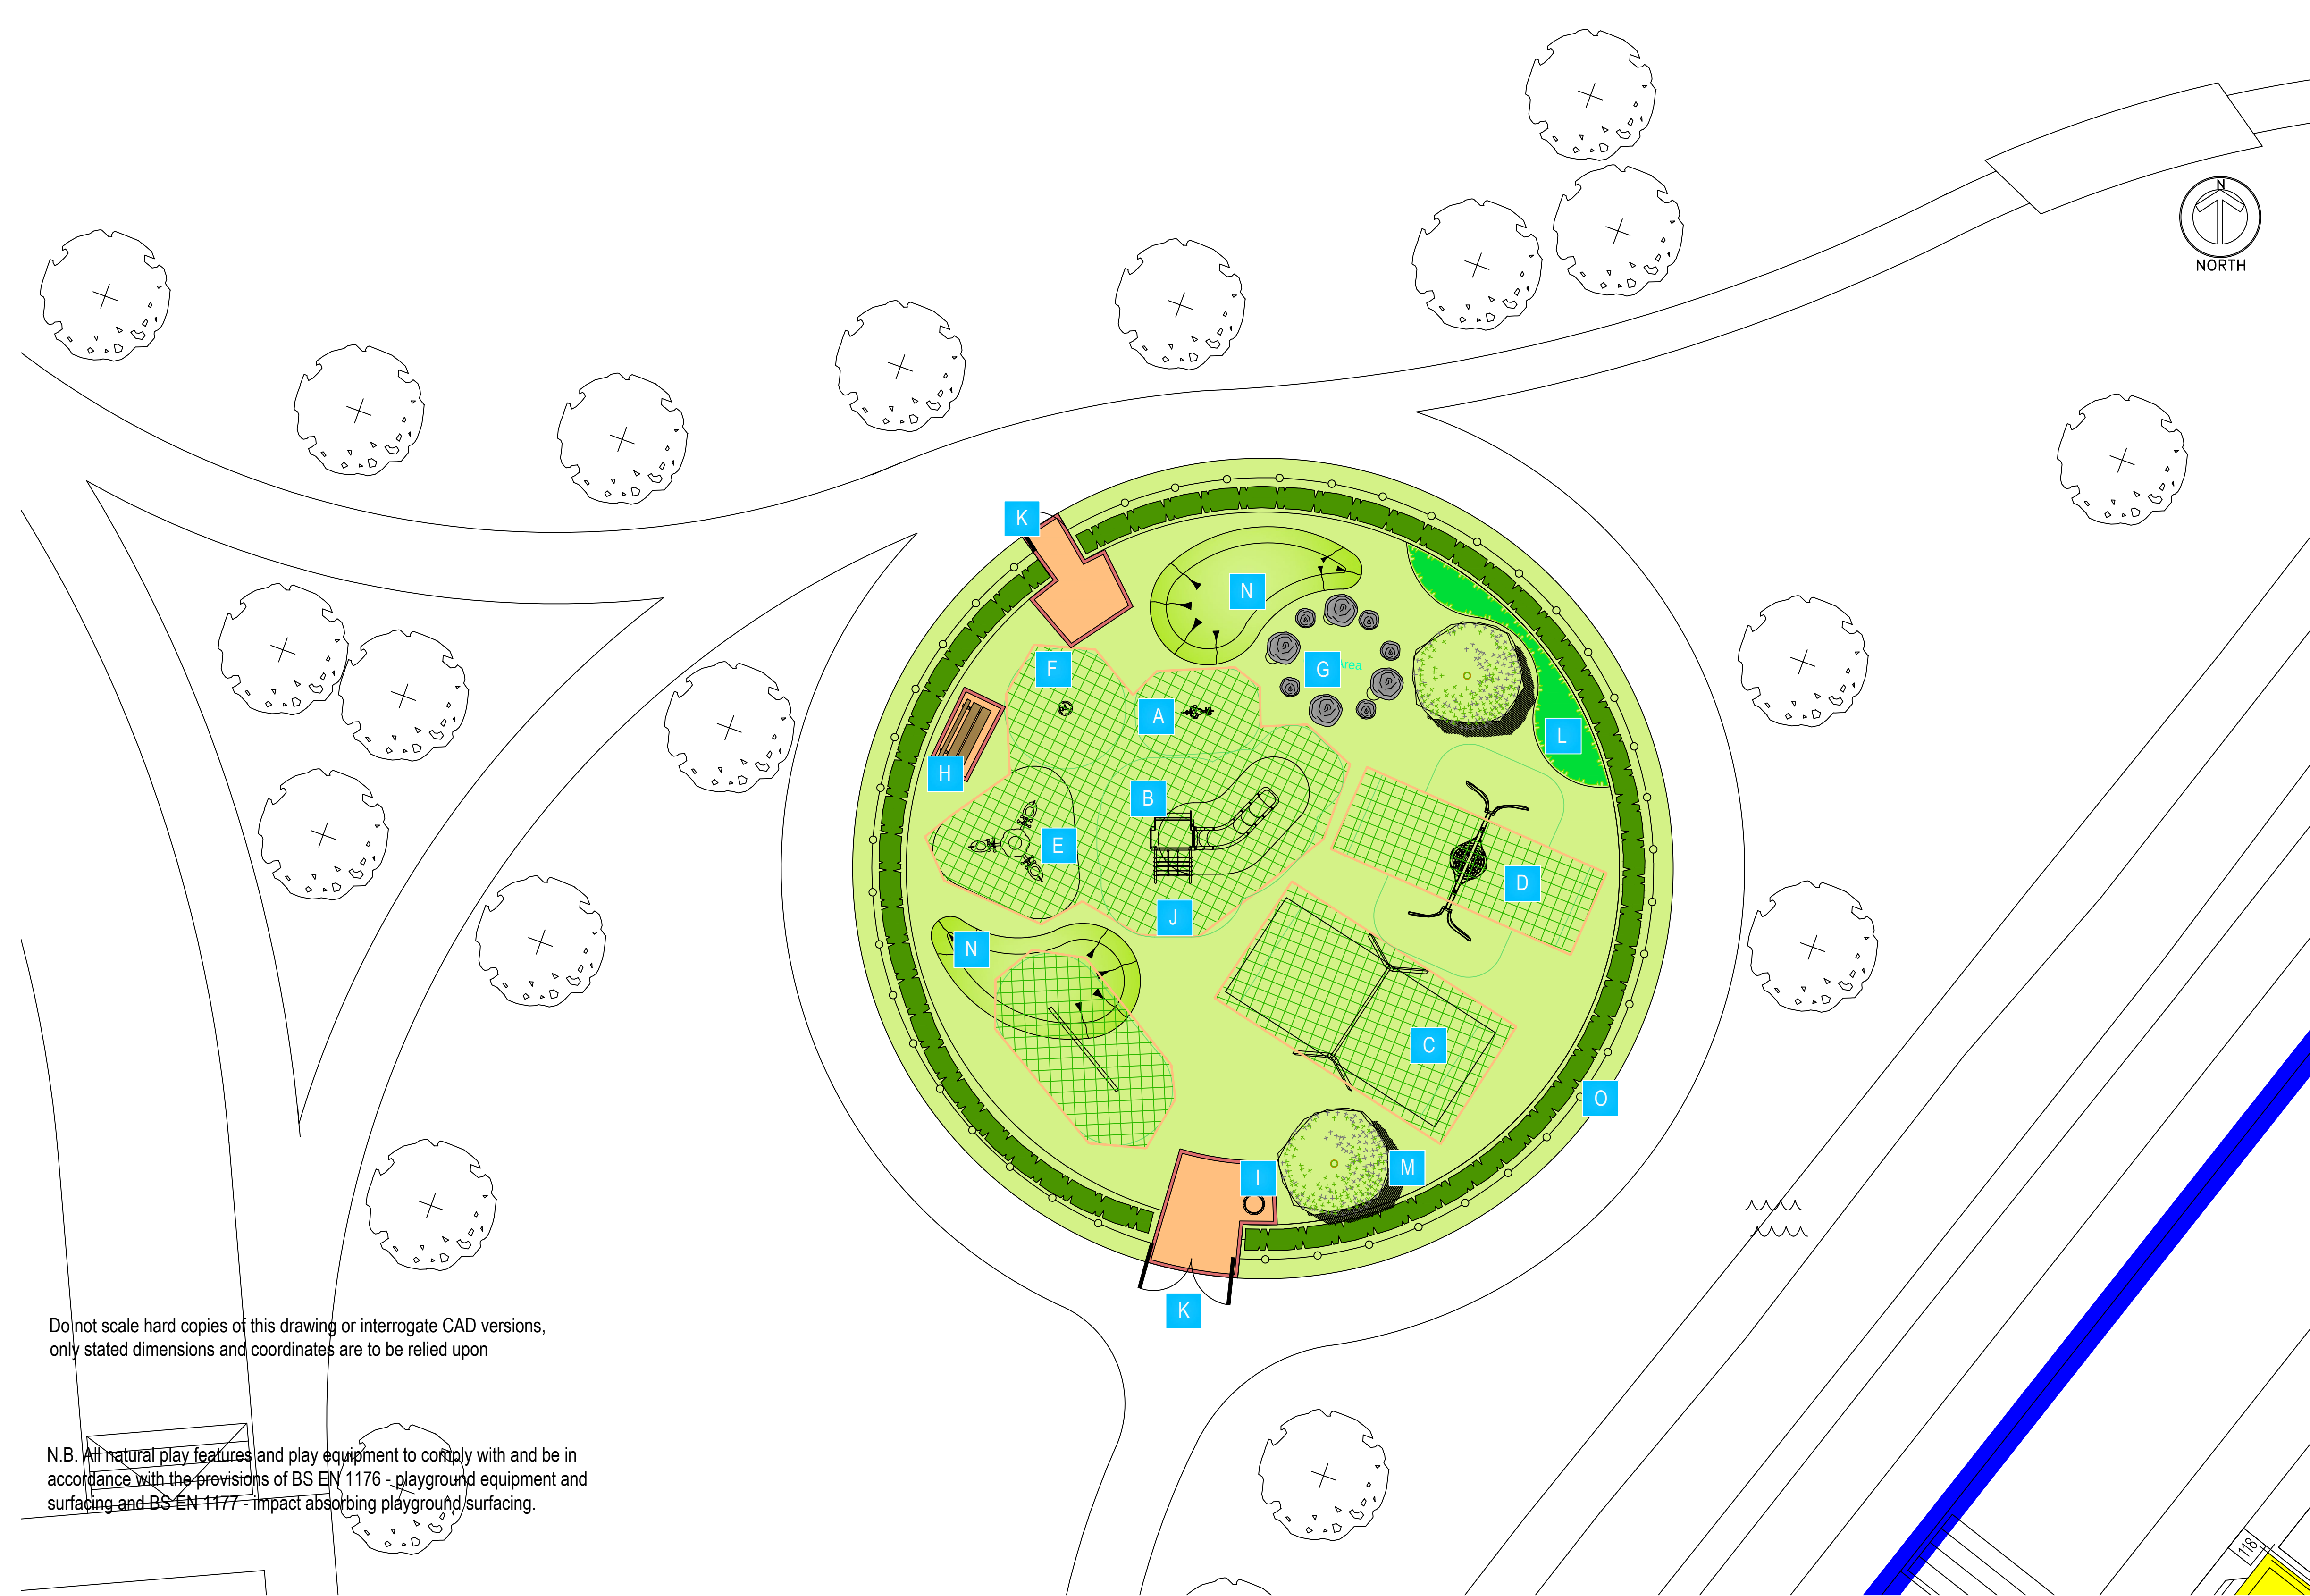

Do not scale hard copies of this drawing or interrogate CAD versions, only stated dimensions and coordinates are to be relied upon

N.B. All natural play features and play equipment to comply with and be in accordance with the provisions of BS EN 1176 - playground equipment and surfacing and BS EN 1177 - impact absorbing playground surfacing.

- A** Kompan Snake Springer M169
- B** Kompan Combination TR1002P
- C** Kompan Swing Frame M94722 with Baby Seats M92900
- D** Kompan Baket Swing SPME 40095
- E** Kompan Blazer ELE400021
- F** KompanJunior Spica ELE400158
- G** Natural boulders 600-900mm diameter to provide informal seating and balancing
- H** Orchard Bramley Seat with Arm Rests 1.8m in length
- I** Orchard Tydeman Litter Bin
- J** Non fire retardant rubber matting safer surfacing
- K** Block Paved Entrance area at Gateway locations
- L** Sensory planting to be dressed with bark mulch
- M** Ornamental Trees 12-14cm
- N** Mounding up to .6 m in height to provide a barrier between the equipment - to be laid with premium grade turf
- O** Powder coated galvanised bow top railings 1.2m in height with 1 no self closing pedestrian access gate & 1 no Maintenance Gate.



B



C



D



E



F



G



H



I