KEY:

Drop Kerbs with lockable bollards to prevent unauthorised entry

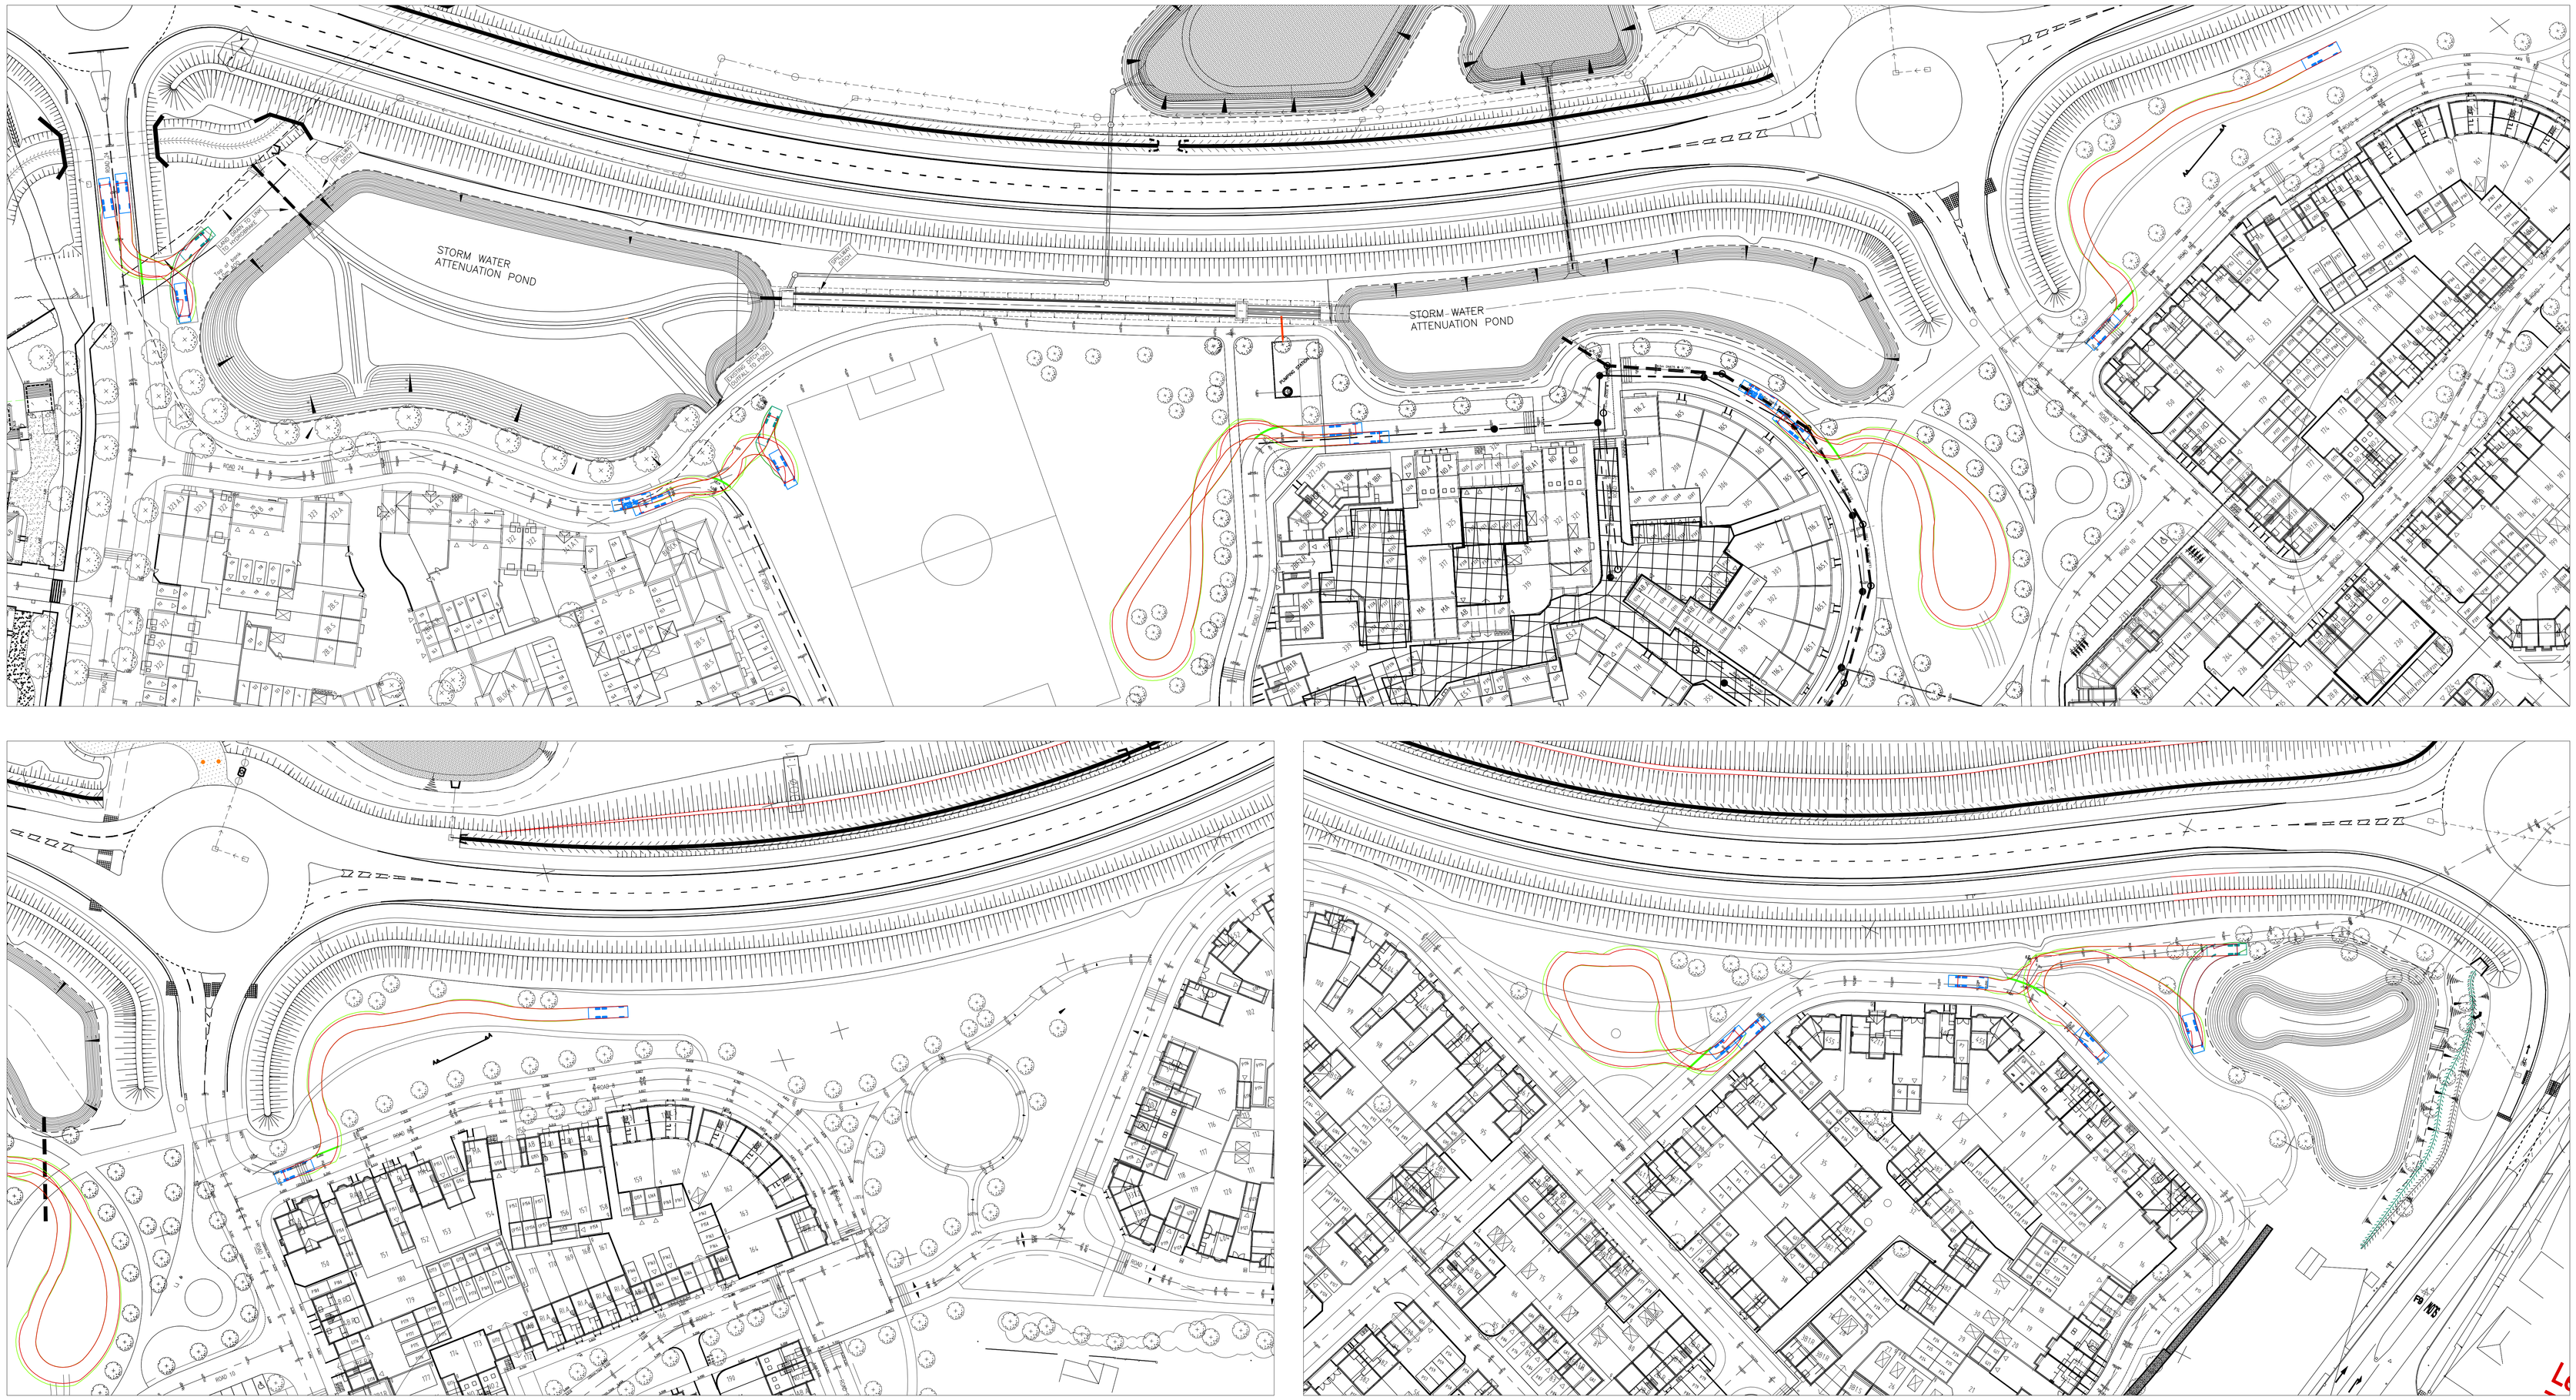

© This drawing is the copyright of Michael A Jennings Associates Limited and may not be copied, altered or reproduced in any way without their permission.

PRELIMINARY

REV. No.	DATE	DESCRIPTION	INITIALS
B	05/09/11	Road 24 Ch 50.00m surfacing changed to Grass Reinforcement	HJS
A	24/08/11	Revised to suit WSCC comments.	HJS

Client: BARRATT DAVID WILSON HOMES

MJA CONSULTING
CIVIL AND STRUCTURAL ENGINEERS
58-62 Ock Street, Abingdon
Oxon, OX14 5BZ
Tel: 01235 555173
Fax: 01235 523226

Project: Felpham, Bognor Regis

Title: Overall POS Maintenance Access

Scale	Date	Drawing No.	Rev
1:1000@A0	Aug 07	4180:508	B

Checked | Drawn: HJS