
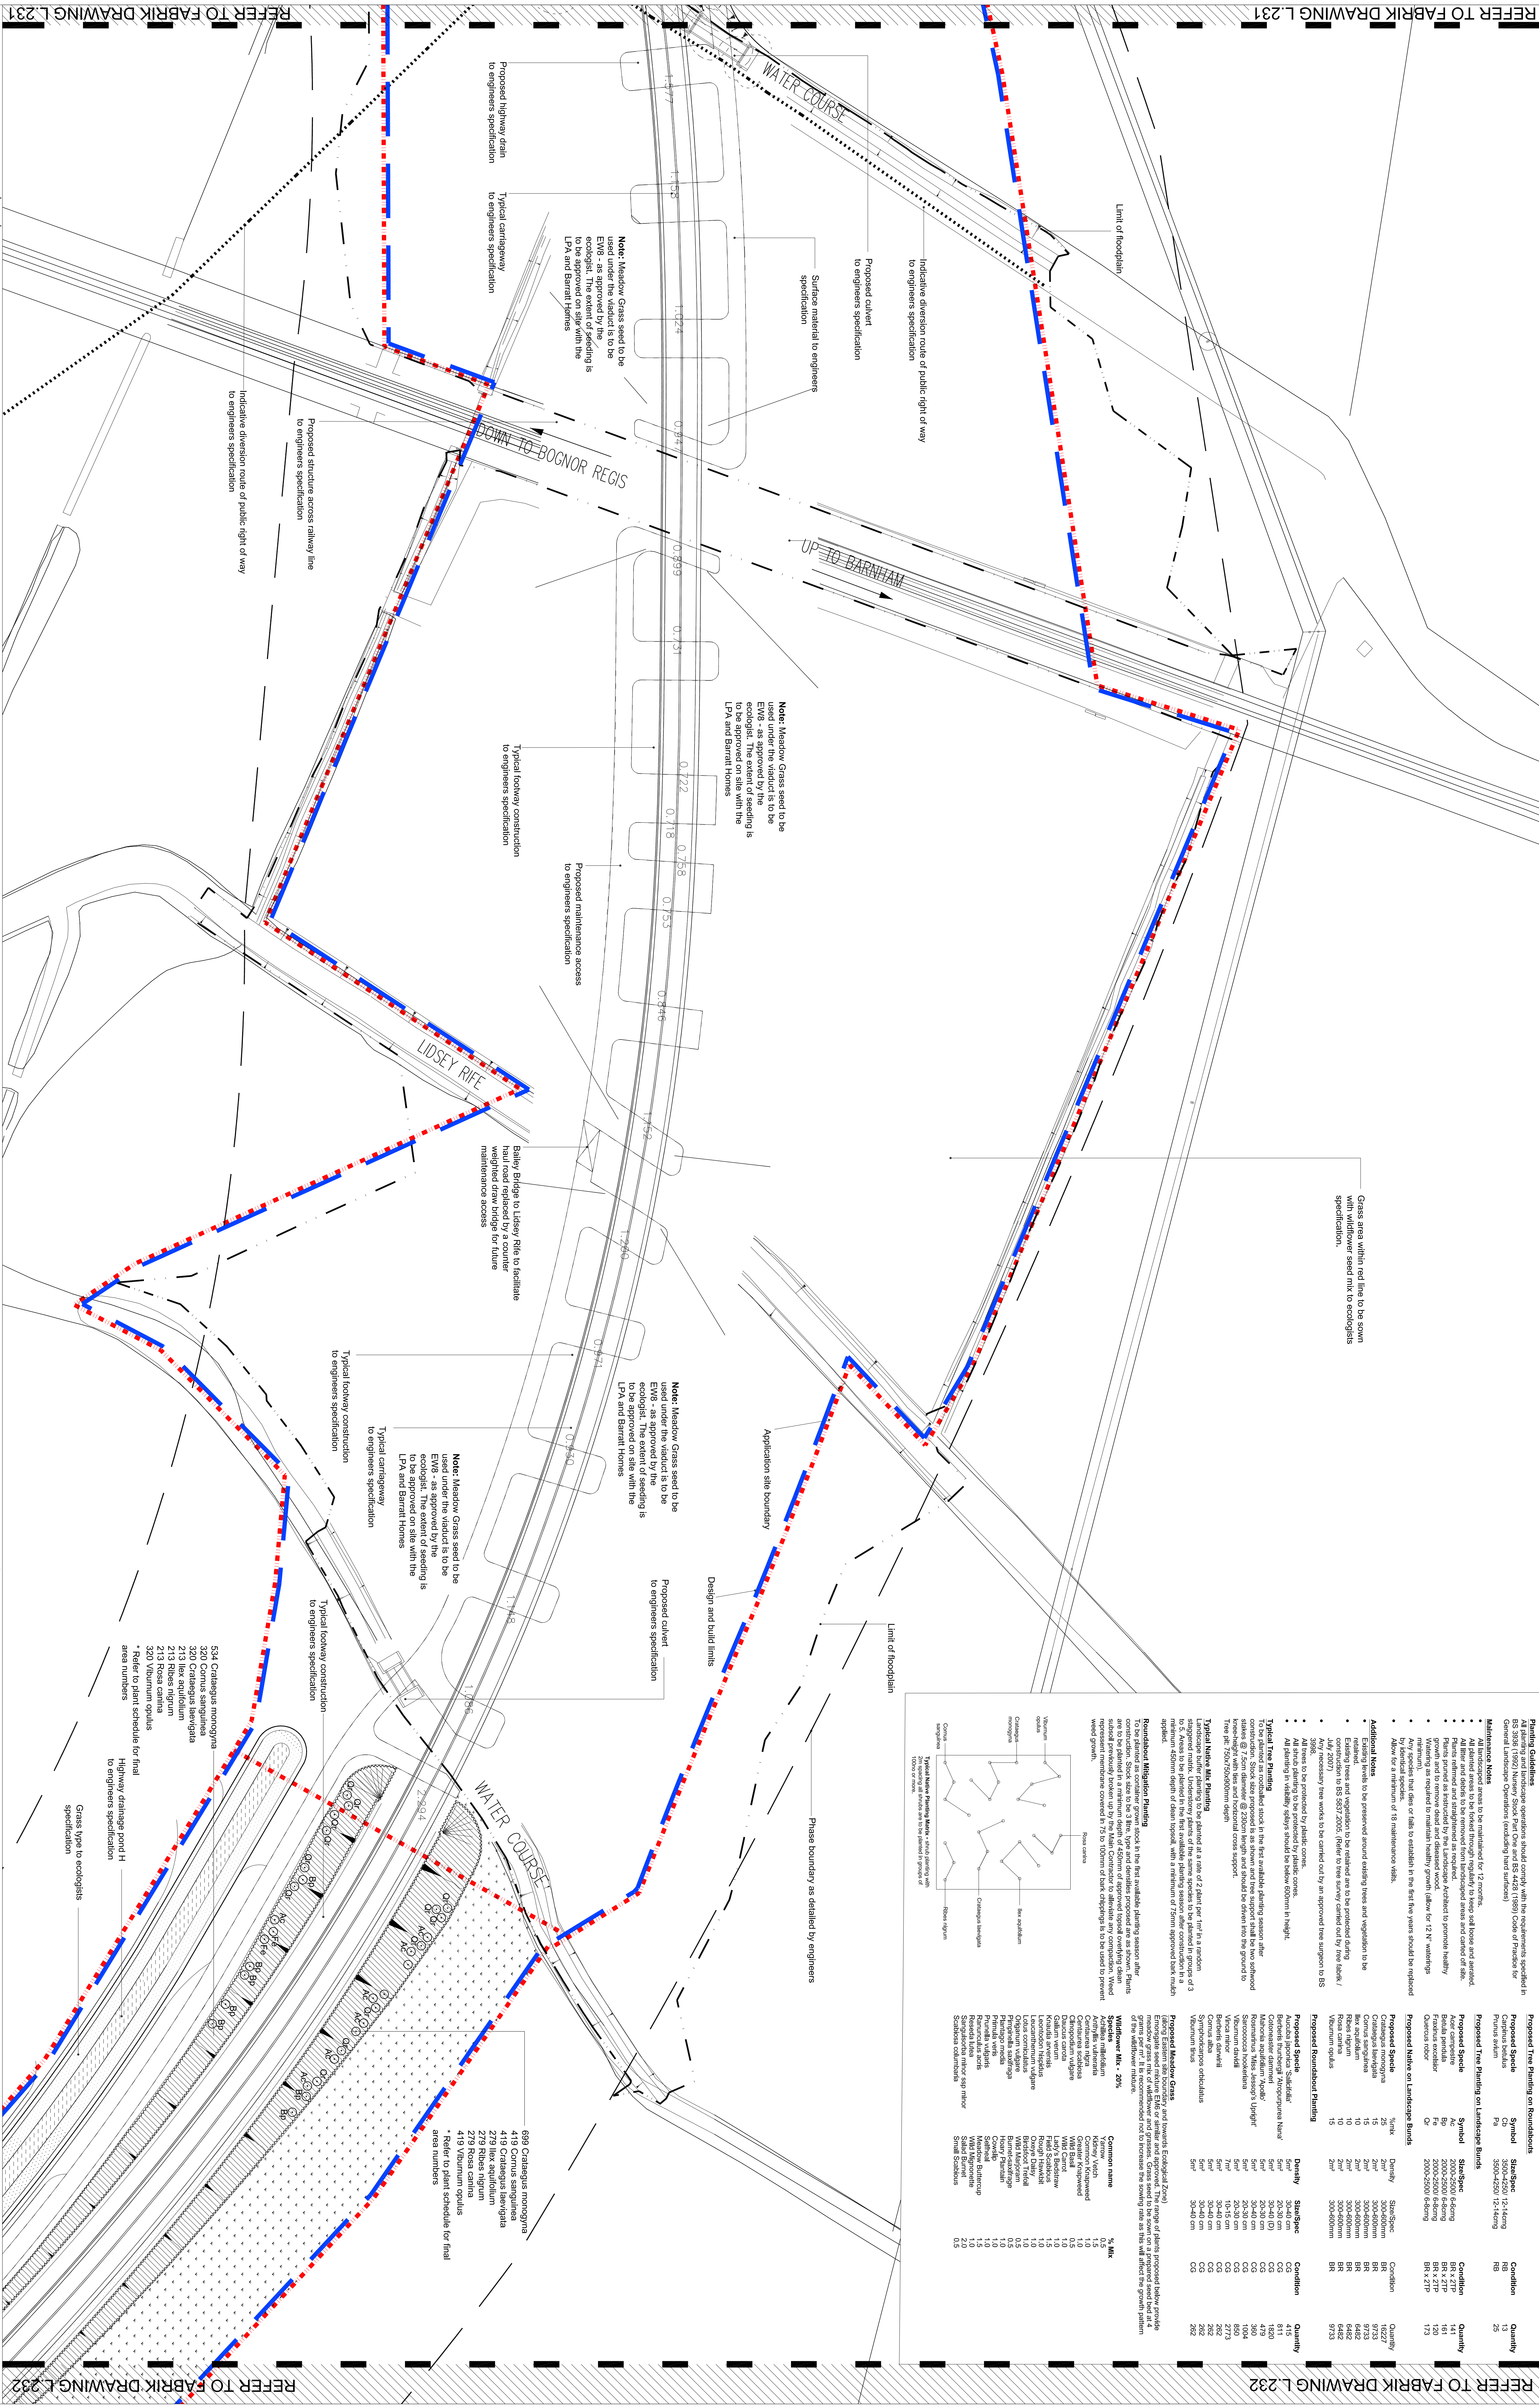
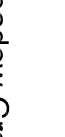
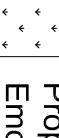
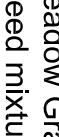
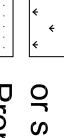
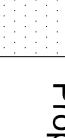
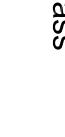
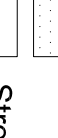
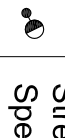
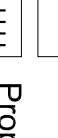
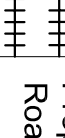


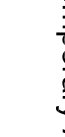

fabrik

38a High Street
Allon
Hampshire
GU34 1BD
T : 01420 593250
F : 01420 544243
E : studio@fabrikuk.com
W : www.fabrikuk.com

Legend	Existing Trees to be retained and protected	Proposed Tree Planting	Existing Trees and vegetation to be removed	Proposed Native Mix Planting	Proposed Shrub Planting
					

Proposed Groundcover Planting	Proposed Relationship from Groundcover to Engineers Specification
	
Proposed Meadow Grass or similar and approved Proposed Grass	Design and build limits
	
	
	
	
	Proposed Balancing Pond to Engineers Specification
	Design and build limits
	1m high Acoustic Fence to Engineers Specification
	1.5m high Acoustic Fence to Engineers Specification
	2m high Acoustic Fence to Engineers Specification

No.	Date	Reason

end
begin
new
Name

207 212 215 218 221 224

Project
Felpham, Bognor Regis
for Barratt and David Wilson Homes

Detail Soft Landscape General Arrangement (Proposed Relief Road)

Scale	Date	Drawing No.	Revision						
1 : 500@A0	Jun'10	D1530.L.232	E						
<table border="1"> <tr> <td>☐ Preliminary</td> <td>☐ Issued for Design Information</td> </tr> <tr> <td>☒ Issued for Planning Approval</td> <td>☐ Issued for Tender</td> </tr> <tr> <td>☐ Issued for Construction</td> <td>☐ As Built</td> </tr> </table>				☐ Preliminary	☐ Issued for Design Information	☒ Issued for Planning Approval	☐ Issued for Tender	☐ Issued for Construction	☐ As Built
☐ Preliminary	☐ Issued for Design Information								
☒ Issued for Planning Approval	☐ Issued for Tender								
☐ Issued for Construction	☐ As Built								
Drawing Sheet size - A0									
Copyright Reserved ©									

Drawn	☐	Issued for Design/Information	☐
chk	☐	Issued for Tender	☐
Revision	☐	As Built	☐
E			

Drawn
clk
Revision
E