


MODEL SPECIFICATION VICTORY™ BOLLARD – SOCKETED

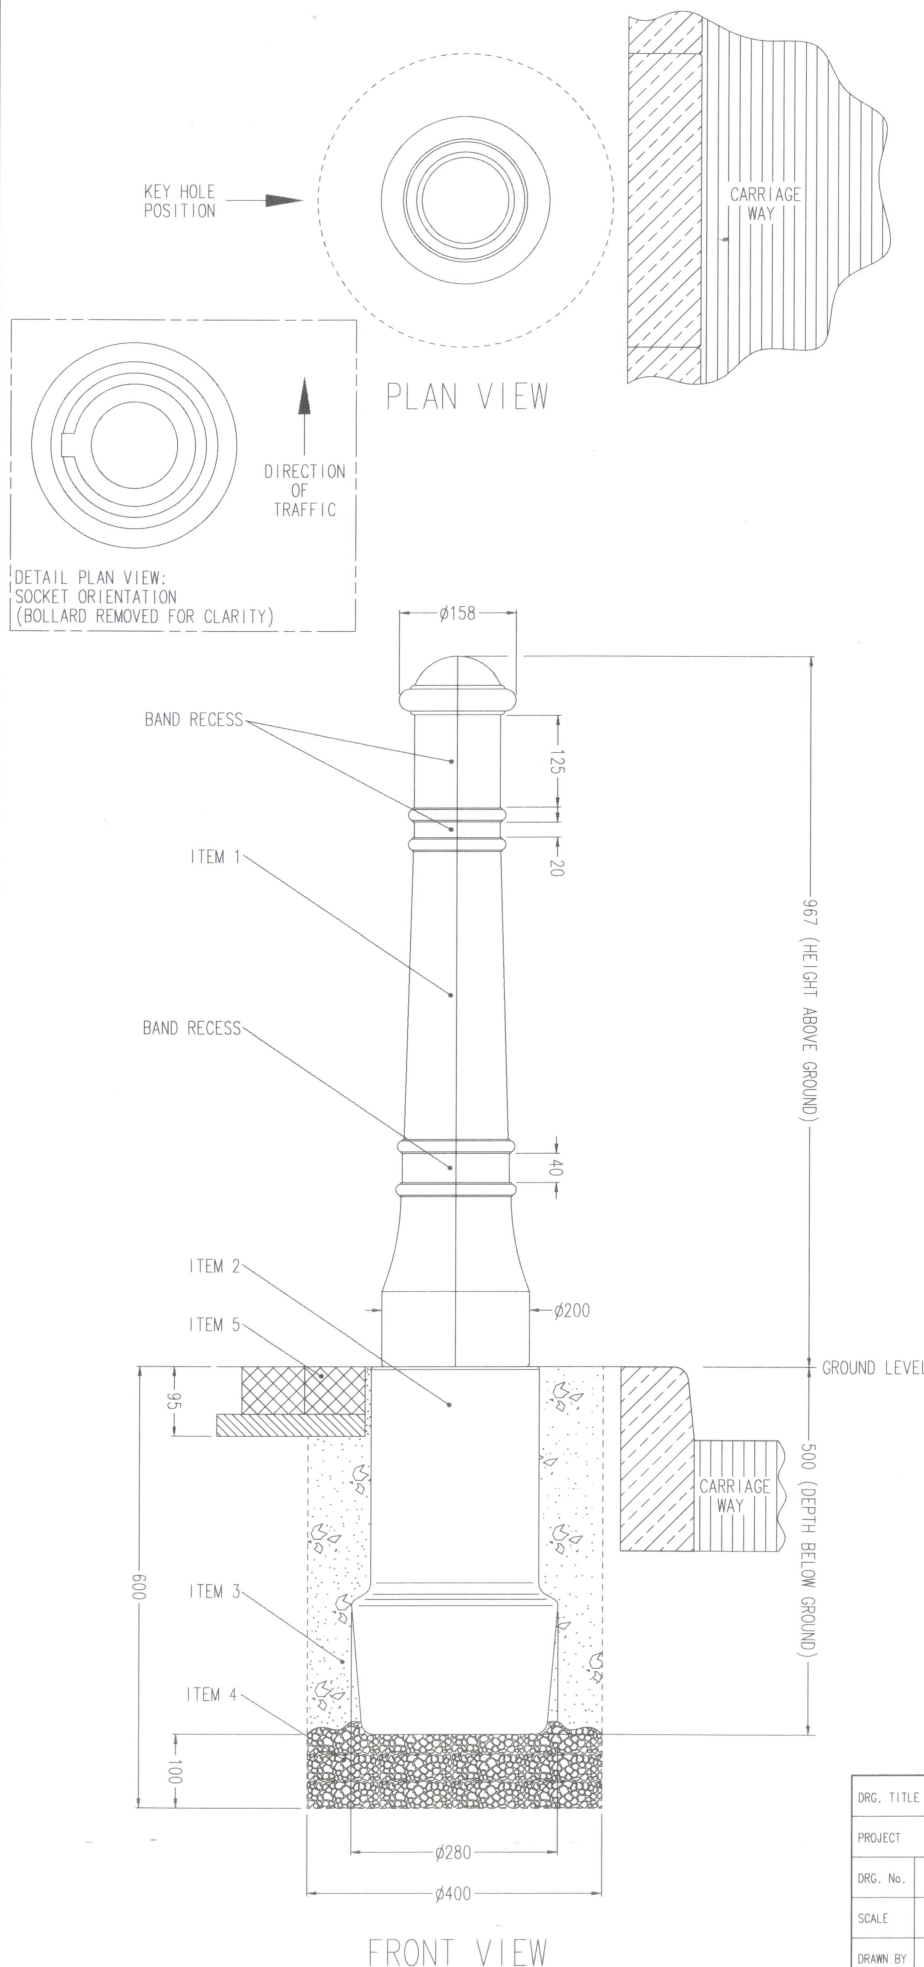

PRODUCT INFORMATION:

- **WEIGHT** - BOLLARD 5.0 Kg
SOCKET 3.8 Kg
TOTAL 8.8 Kg
- **MATERIAL** - DURAPOL®
- **COLOURS** - BLACK
- **DIMENSIONS** - ALL DIMENSIONS IN MM UNLESS OTHERWISE STATED.

INSTALLATION GUIDE:

- **ITEM 1** - REMOVABLE BOLLARD COMPLETE WITH LOCKING MECHANISM
- **ITEM 2** - PERMANENT GROUND SOCKET
- **ITEM 3** - QUICK SETTING CONCRETE (eg. GRADE QC10)
- **ITEM 4** - GRAVEL
- **ITEM 5** - BLOCK PAVING
- **FOR SAFETY SITE KEY HOLE ON OPPOSITE SIDE TO TRAFFIC (SEE DETAIL PLAN VIEW FOR CORRECT SOCKET ORIENTATION).**
- **ENSURE REFLECTIVE BANDING IS IN THE CORRECT ORIENTATION - RED TOWARDS ONCOMING TRAFFIC (YELLOW ON CENTRAL RESERVATION).**
- **RECOMMENDED HOLE SIZE $\phi 400\text{mm}$ x 600mm DEEP.**
- **WE RECOMMEND THE SOCKET IS BEDDED ON GRAVEL FOR DRAINAGE.**
- **COVER SOCKET TO AVOID BUILD UP OF CONCRETE/GRAVEL IN SOCKET, WHICH WILL PREVENT BOLLARD FROM SEATING AND LOCKING.**
- **AVOID CONTACT WITH HOT TARMACADAM AS THIS WILL SERIOUSLY IMPAIR THE PERFORMANCE OF THE BOLLARD.**
- **WE RECOMMEND INSTALLING WITH QUICK SETTING CONCRETE (eg. GRADE QC10) BUT EXACT INSTALLATION REQUIREMENTS SHOULD BE ASSESSED FROM A SITE SURVEY.**

OPTIONAL PARTS:

- **PEDESTRIAN SAFETY,** A LOCKING BLANKING CAP IS AVAILABLE TO COVER THE SOCKET WHEN THE BOLLARD IS REMOVED.
- **ADDITIONAL SECURITY,** A KEY HOLE PLUG MAY BE FITTED TO THE BOLLARD TO HELP PREVENT UNAUTHORISED REMOVAL OF THE BOLLARD.
- **ALUMINIUM BACKED RETROREFLECTIVE BANDING (TO BS EN 12899-1:2001, FIXED, VERTICAL ROAD TRAFFIC SIGNS) OR DECORATIVE BANDING MAY BE FITTED.**
- **STANDARD BANDING SETS:**
1 x 125mm BAND.
1 x 40mm BAND.
1 x 20mm BAND.
- **STANDARD OR SPIKED CHAIN LINKAGE IS AVAILABLE. RECOMMENDED PITCH BETWEEN BOLLARDS 1.1m.**
- **SPARE BOLLARDS, KEYS, SOCKETS AND BANDING ARE AVAILABLE.**

DRG. TITLE			
PROJECT			
DRG. No.		PROJECT No.	
SCALE		DATE	
DRAWN BY		CHECKED	



Glasdon®
Glasdon UK Limited
 Preston New Road, Blackpool
 Lancashire, FY4 4UL
 Telephone: 01253 600400
 Facsimile: 01253 792558
 E-mail: sales@glasdon-uk.co.uk
 Web Site: www.glasdon.com

SPECIFICATION NUMBER - 11S036-S1 | ISSUE 4
 © GLASDON UK LTD 08.07.03 | SHEET SIZE: A2