


Site Layout Plan

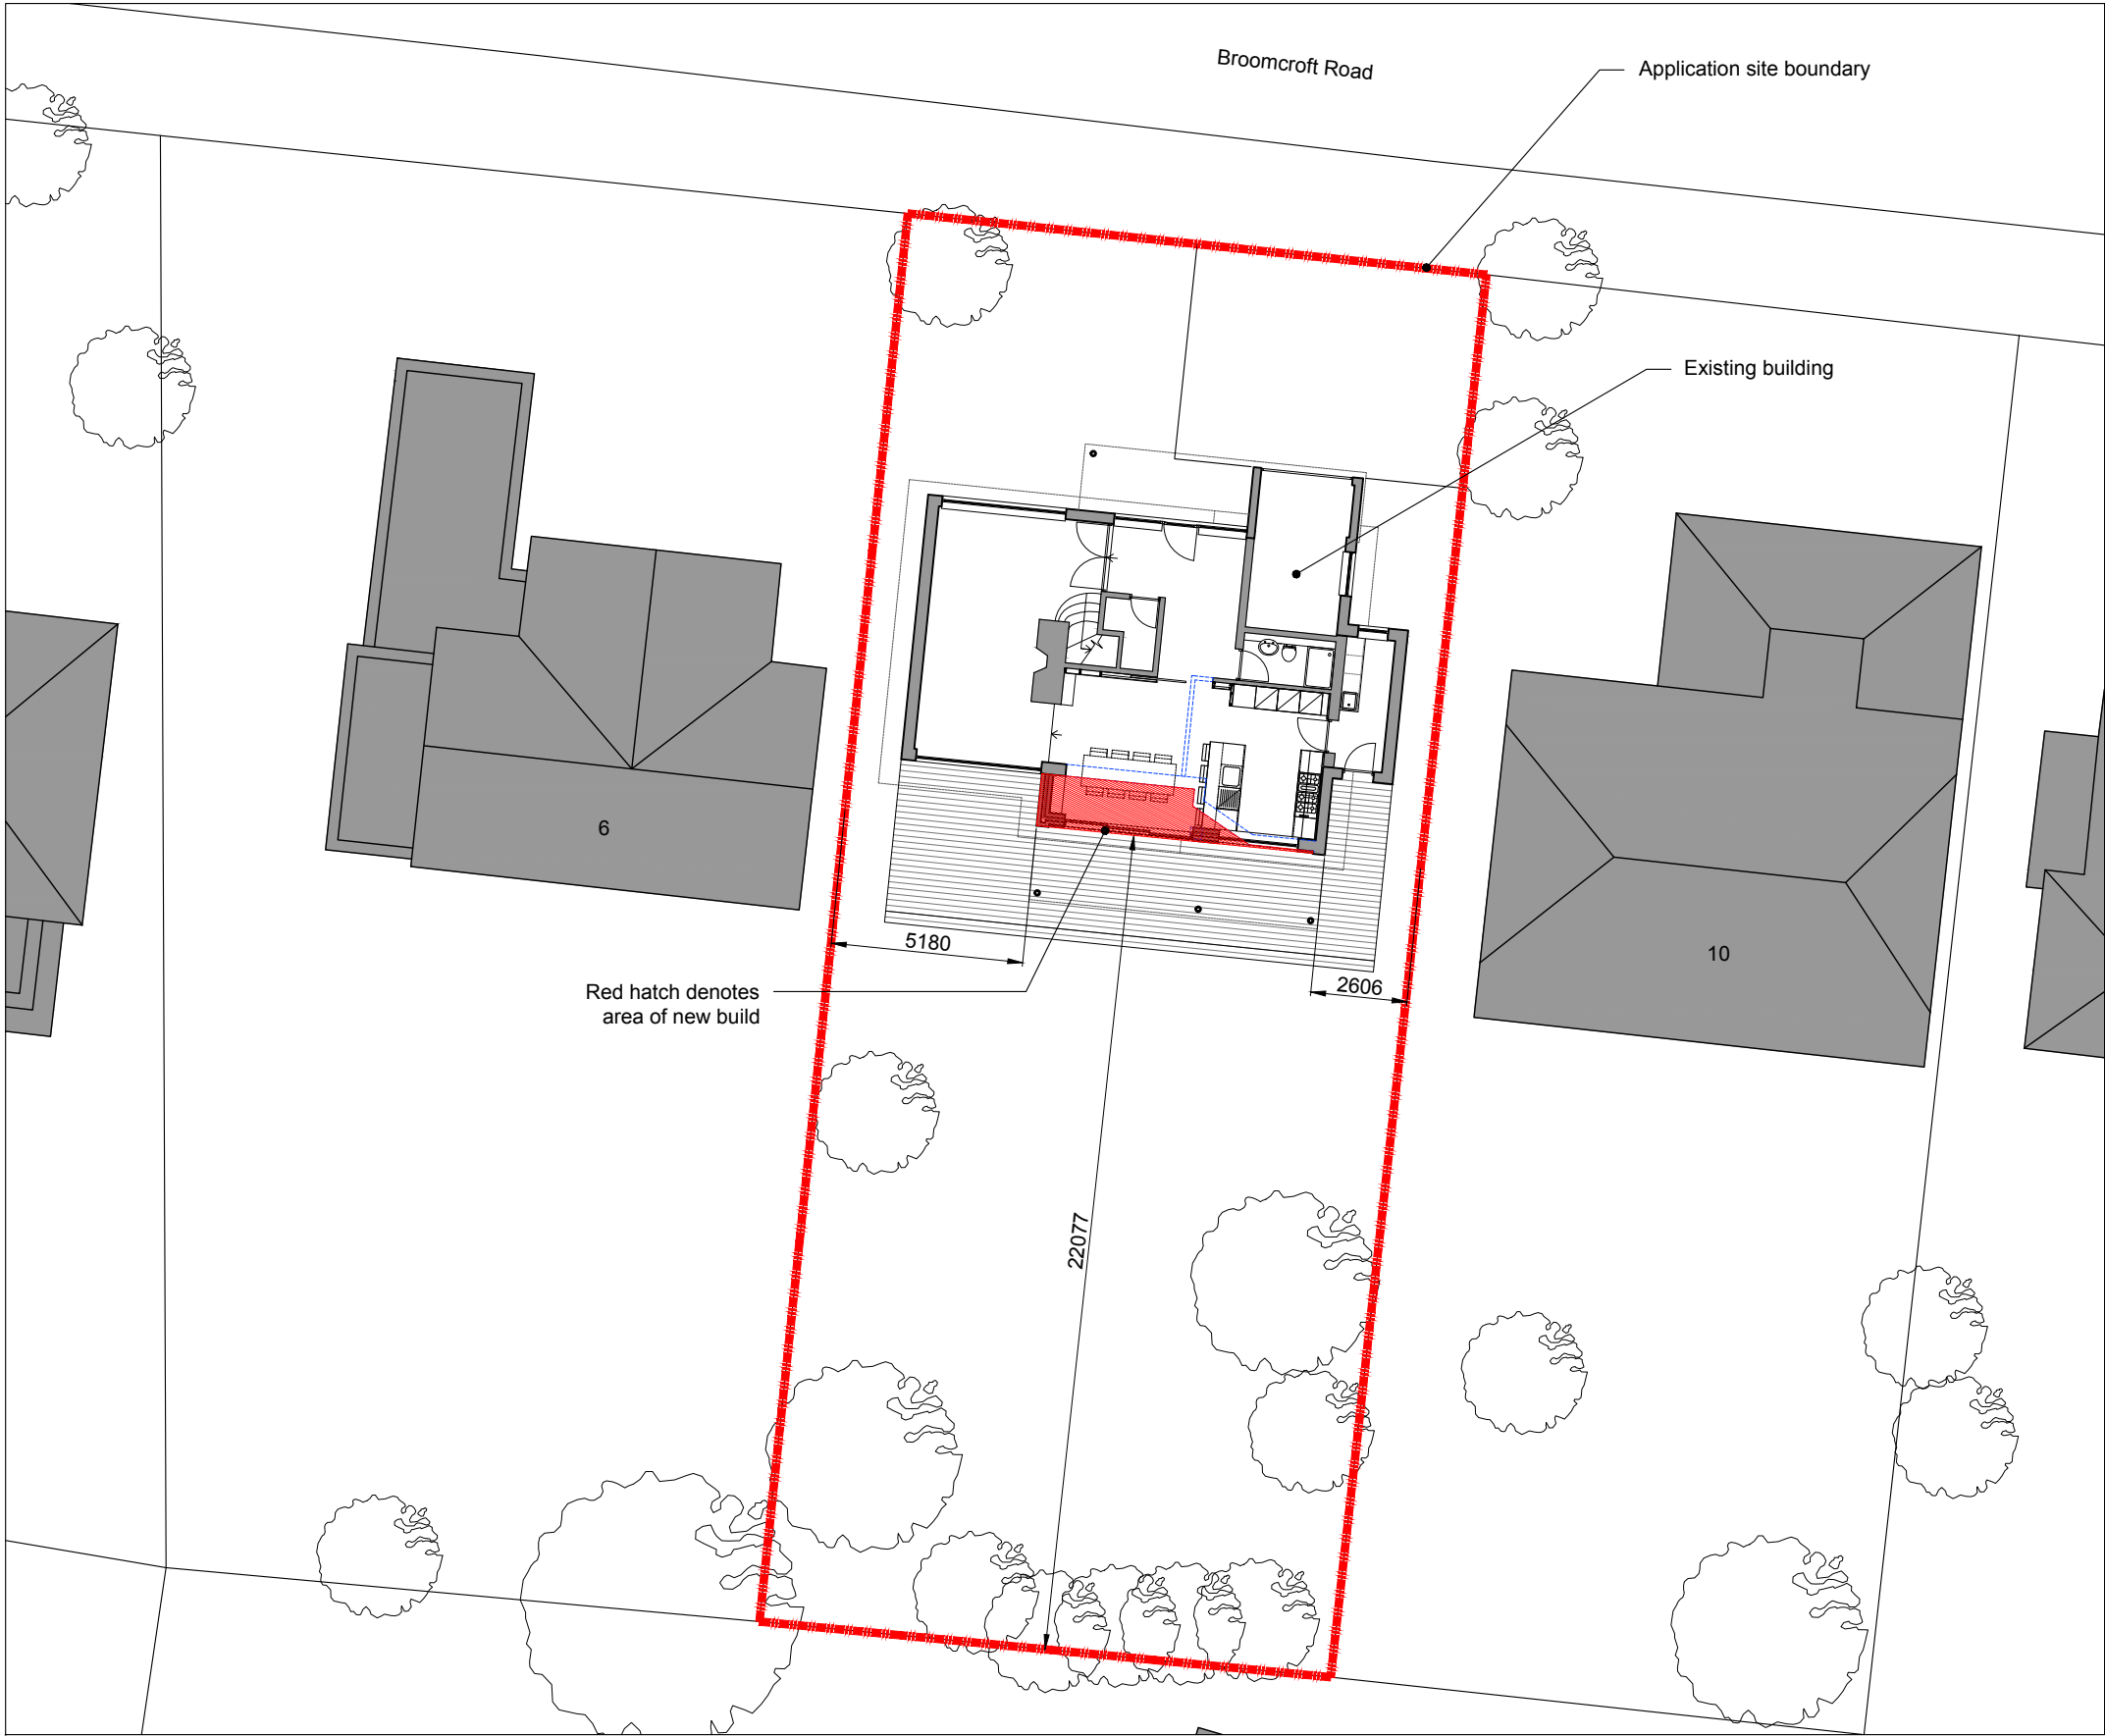

Site Location Plan

