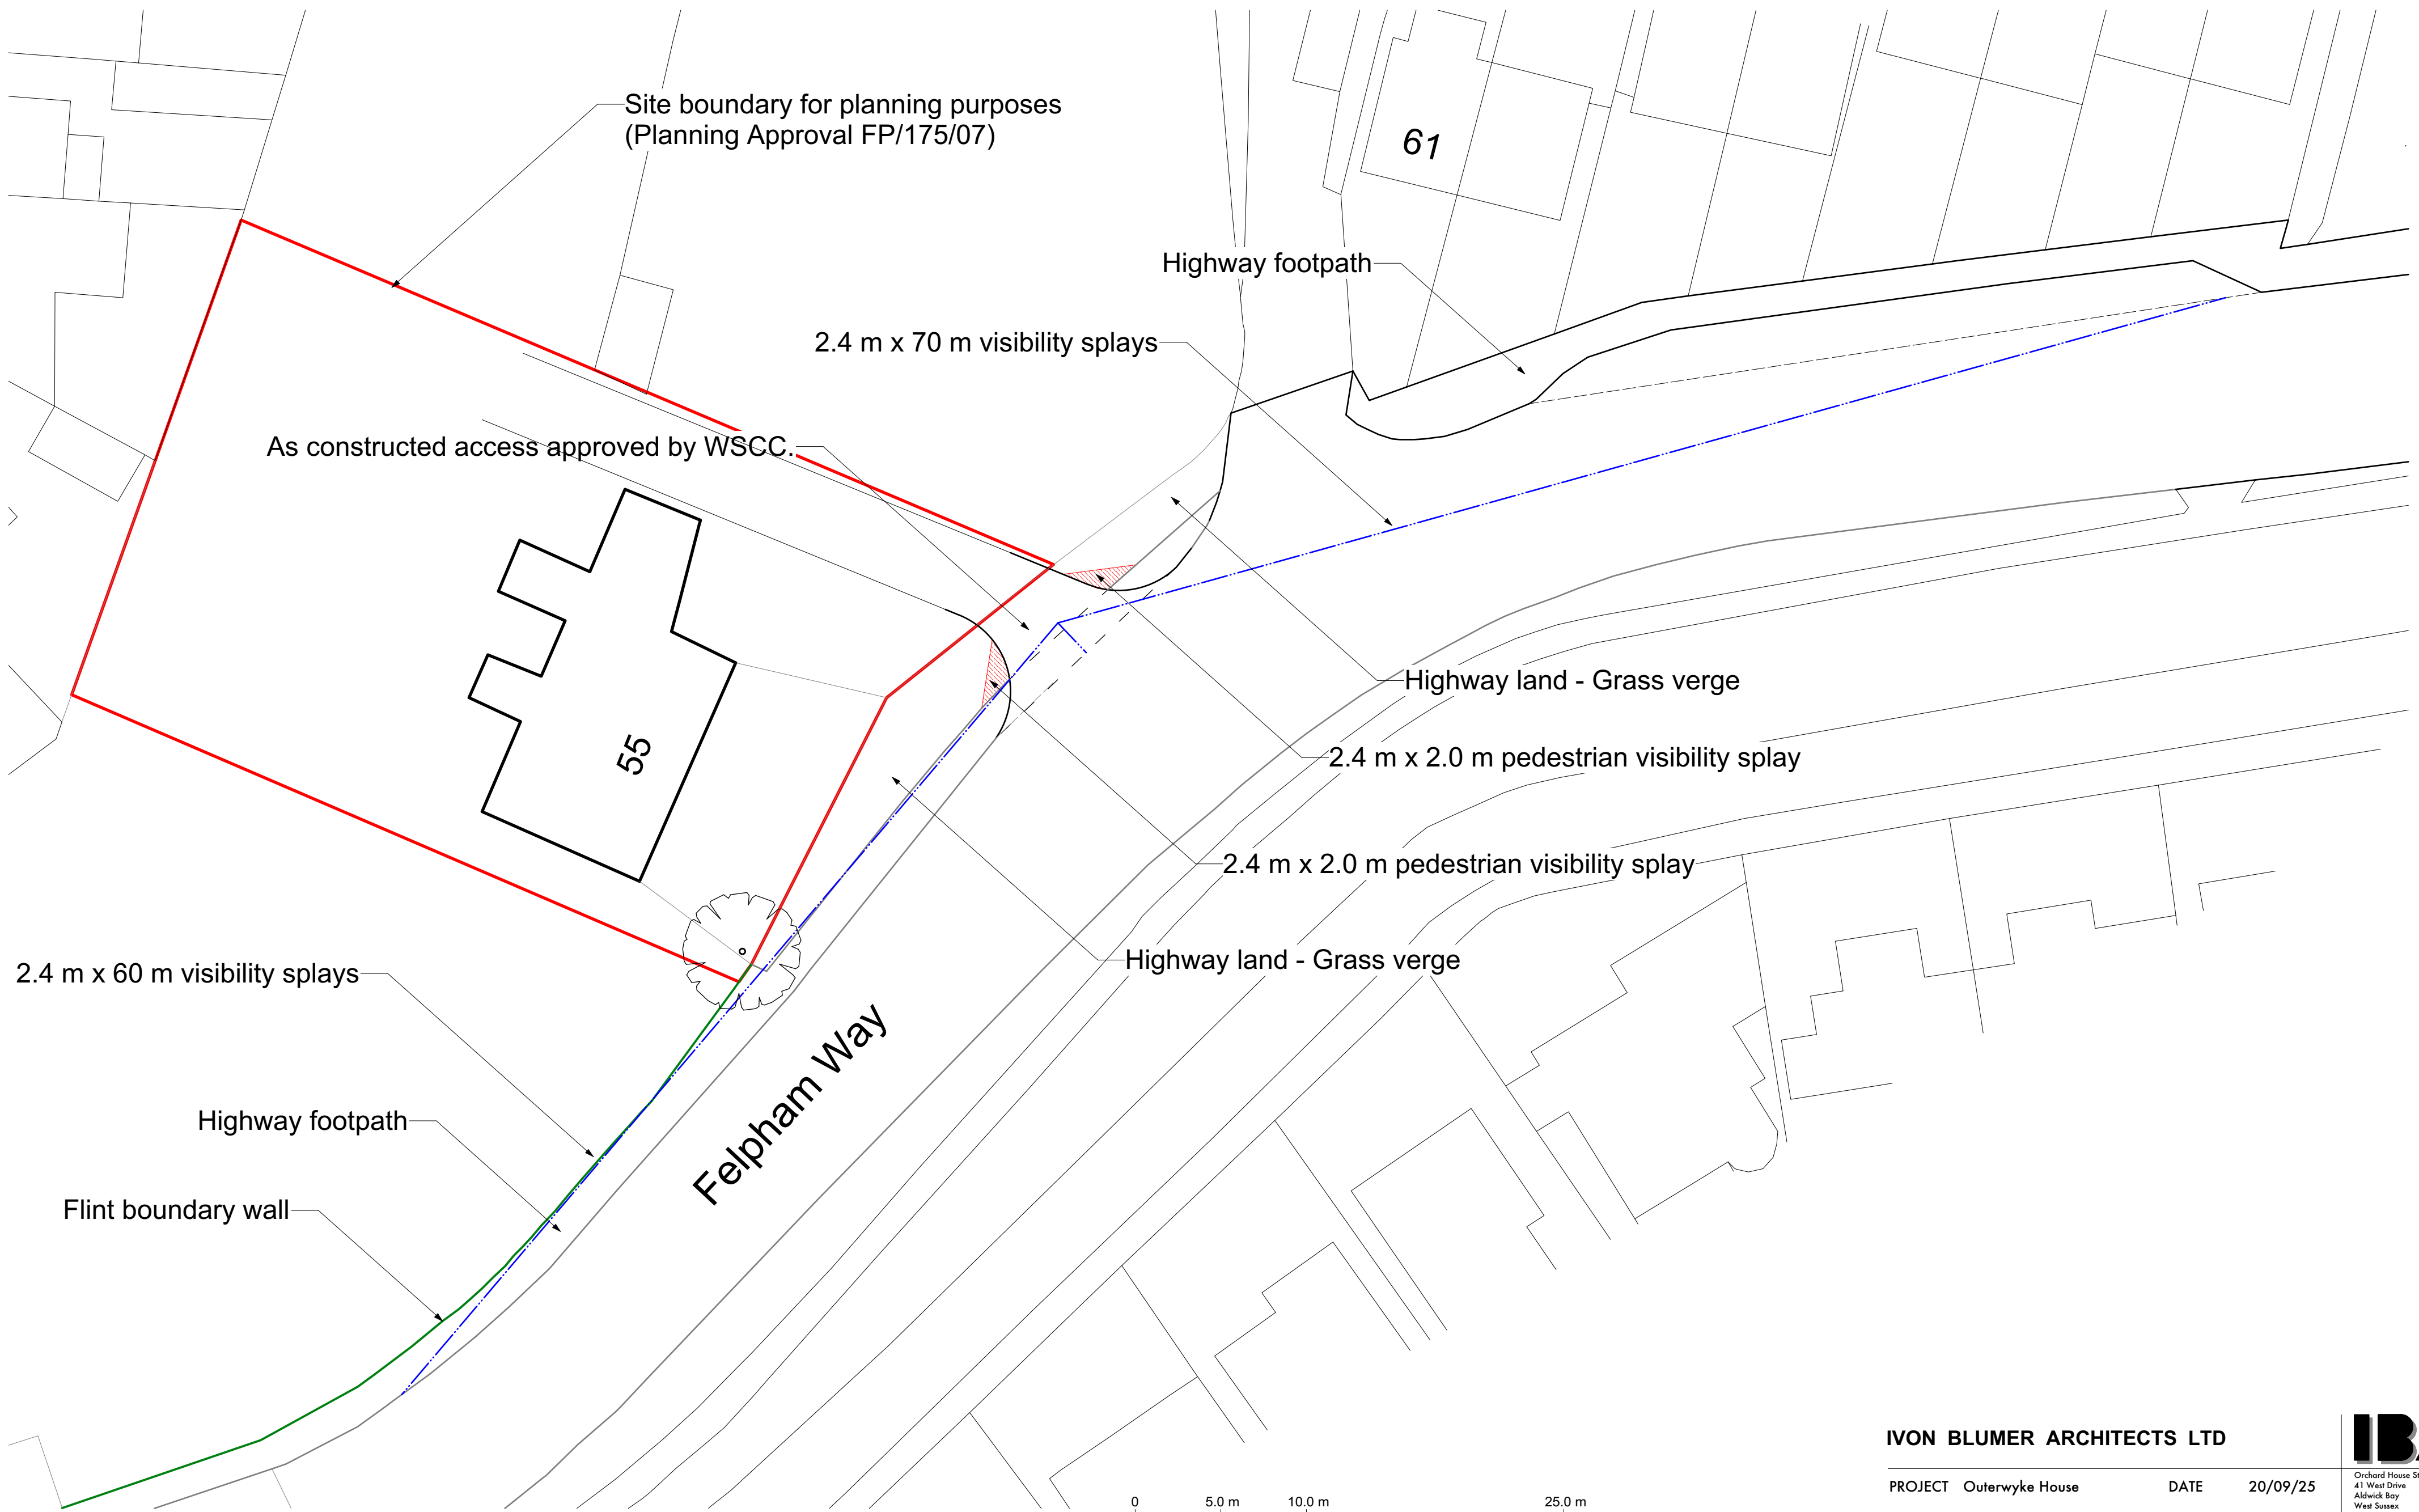
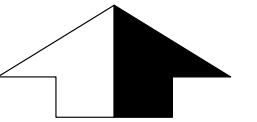


**IVON BLUMER ARCHITECTS LTD**

|         |                   |           |              |
|---------|-------------------|-----------|--------------|
| PROJECT | Outerwyke House   | DATE      | 20/09/25     |
| TITLE   | Visibility Splays | DRG NO    | IBA/611/PC03 |
| SCALE   | 1 : 250           | REVISIONS |              |

**IBA**

Orchard House Studio  
41 West Drive  
Aldwick Bay  
West Sussex  
PO21 4LZ  
Tel 01243 263241  
[www.ivonblumerarchitects.com](http://www.ivonblumerarchitects.com)  
[ivon@ivonblumerarchitects.com](mailto:ivon@ivonblumerarchitects.com)