




SCALE 0 12.5 25 37.5 50 METRES

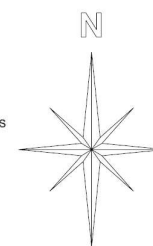

LOCATION PLAN - 1/1250