




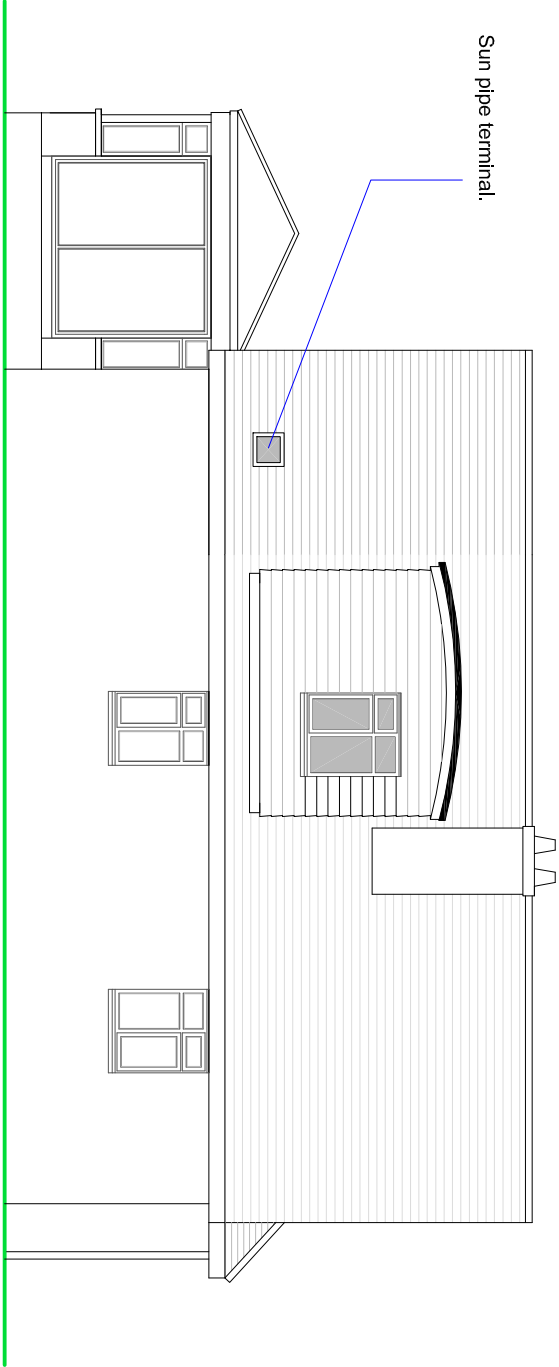


SIDE ELEVATION

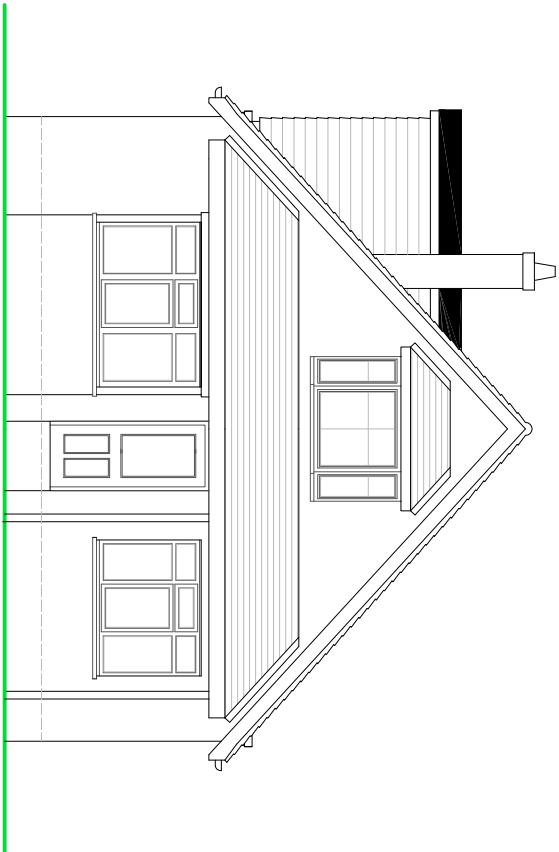

FRONT ELEVATION

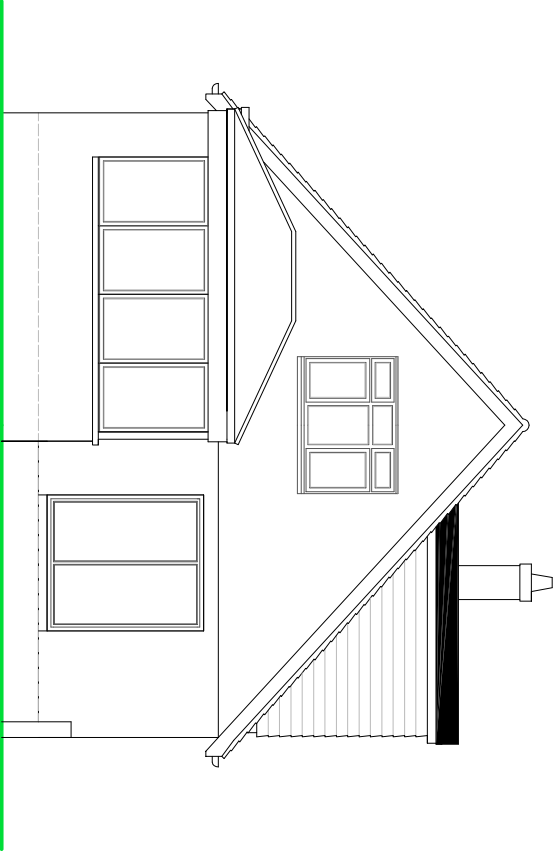


REAR ELEVATION

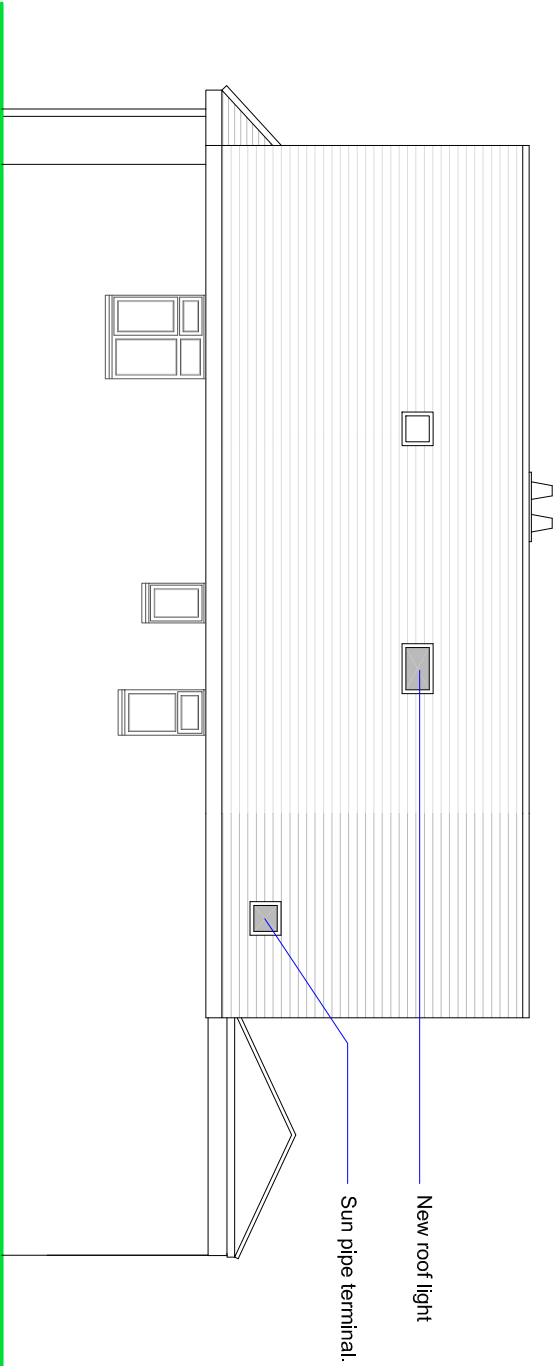

SIDE ELEVATION

NOTES

- ROOF - Plain clay tiles to pitched roof to match existing, single ply membrane or GRP covering to domed flat roof.
- WALLS - Plain tile hanging to dormer and gable wall.
- WINDOWS/DOORS - White framed PVC double glazed units.

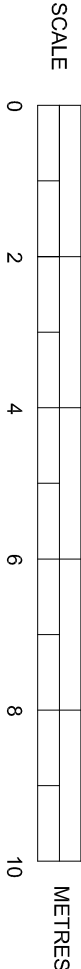

PROPOSED ELEVATIONS

Scale 1:100 on A3

SUSSEX BUILDING CONSULTANCY LIMITED

5 EASTOVER WAY, FELPHAM,
BOGNOR REGIS, WEST SUSSEX.

SCALE - 1/100 REV - DATE - 13/07/2021

LABC

partner

3 NORTHCOTE ROAD
BOGNOR REGIS
PO21 9LZ
TEL - (01243) 861379