



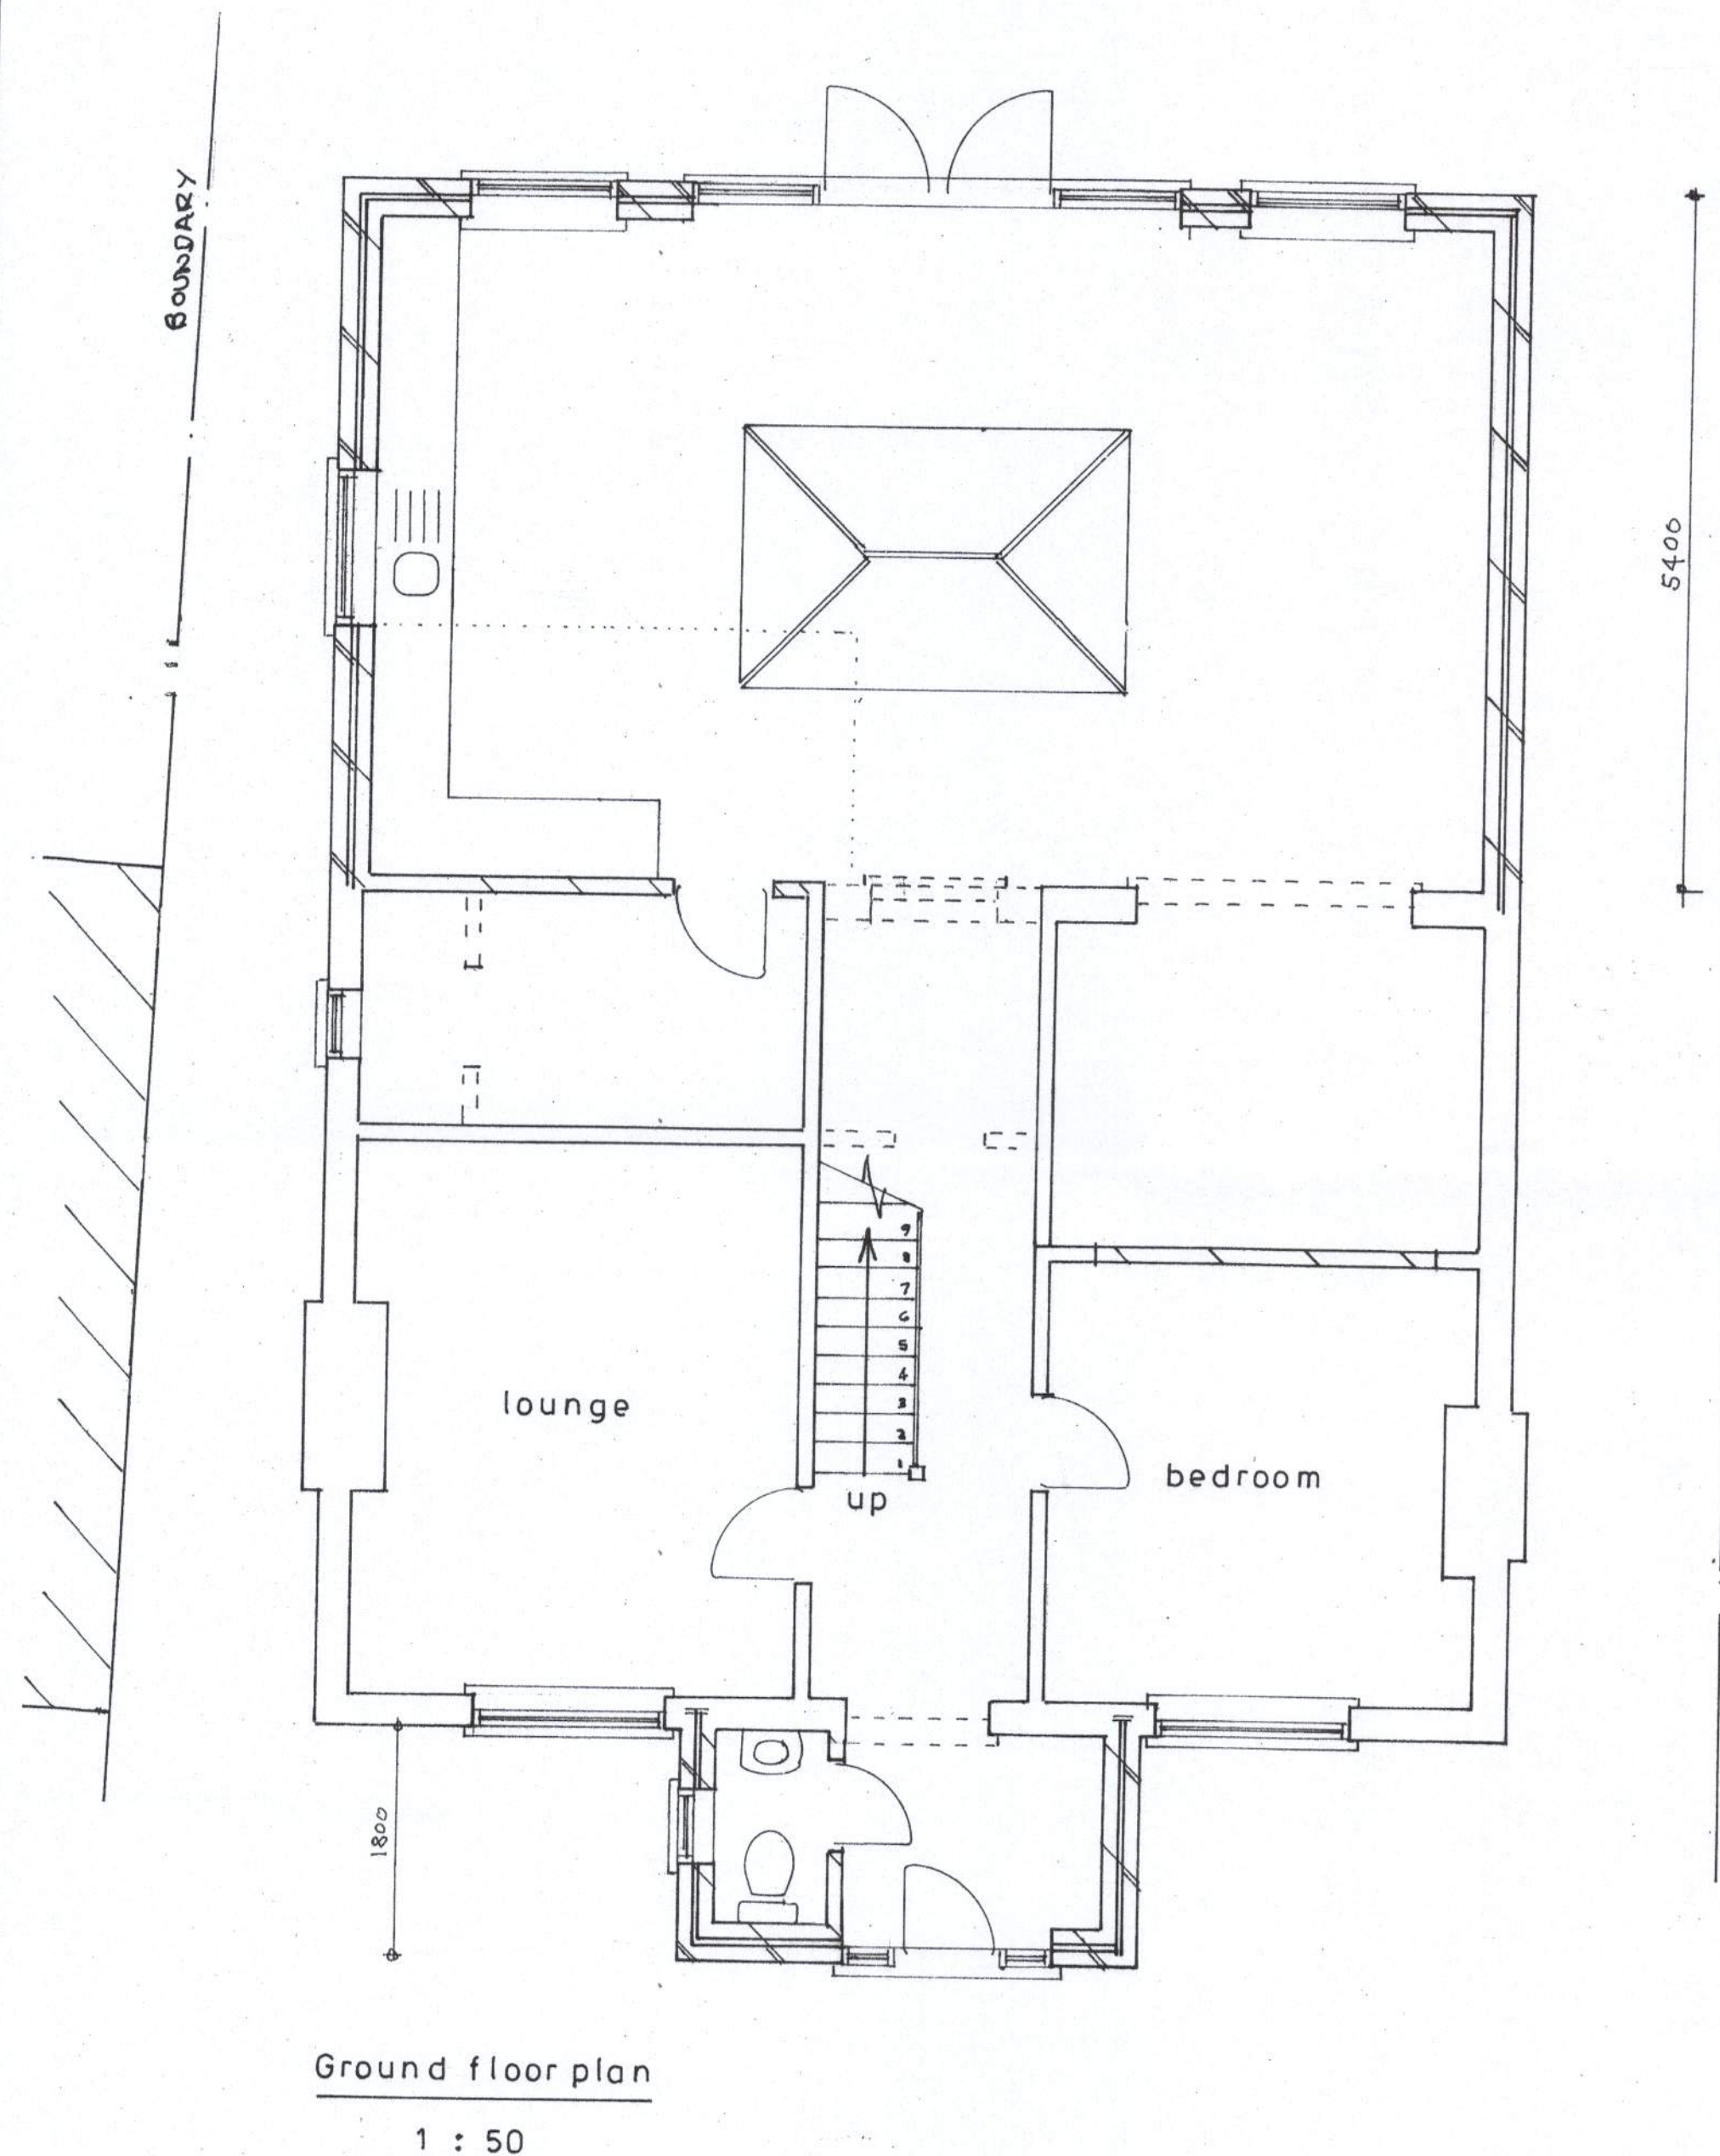

Proposed

PROPOSED SINGLE STOREY EXTENSIONS AND DORMER PROJECTIONS AT 9 ROUNDLE ROAD,
FELPHAM FOR MR. & MRS. T. JOSEPHS.

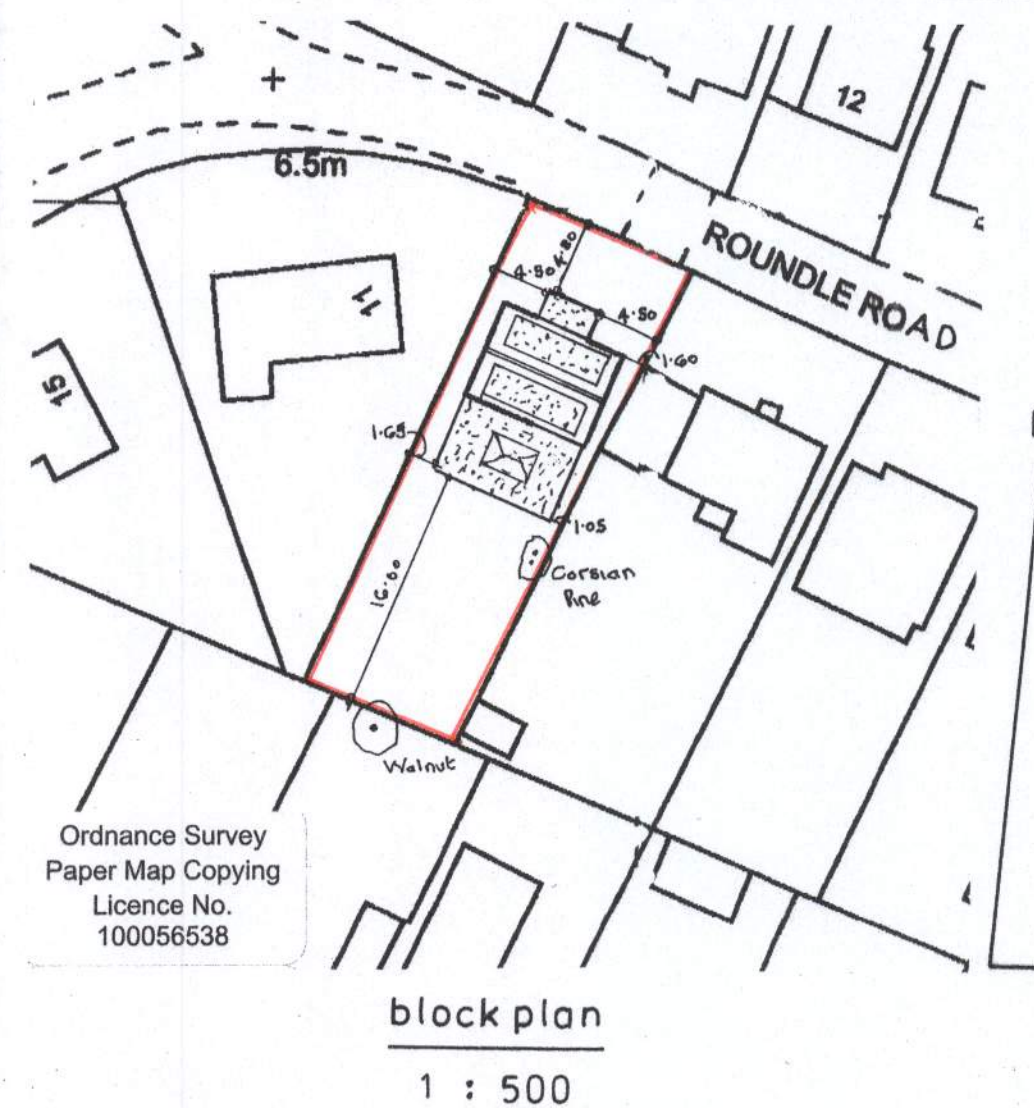

sheet 1 of 3

Bryan Butcher
Rainbow Cottage
Nyetimber Lane
Bognor Regis PO21 3JX
01243 266871
07973 233442
bryan.butcher@btinternet.com
www.bryanbutcher.com