

NOTES


ROOF - Plain clay tiles to pitched roof.

WALLS - Face brick external walls with soldier course over openings.

WINDOWS/DOORS - White PVC framed double glazed units.




FRONT ELEVATION

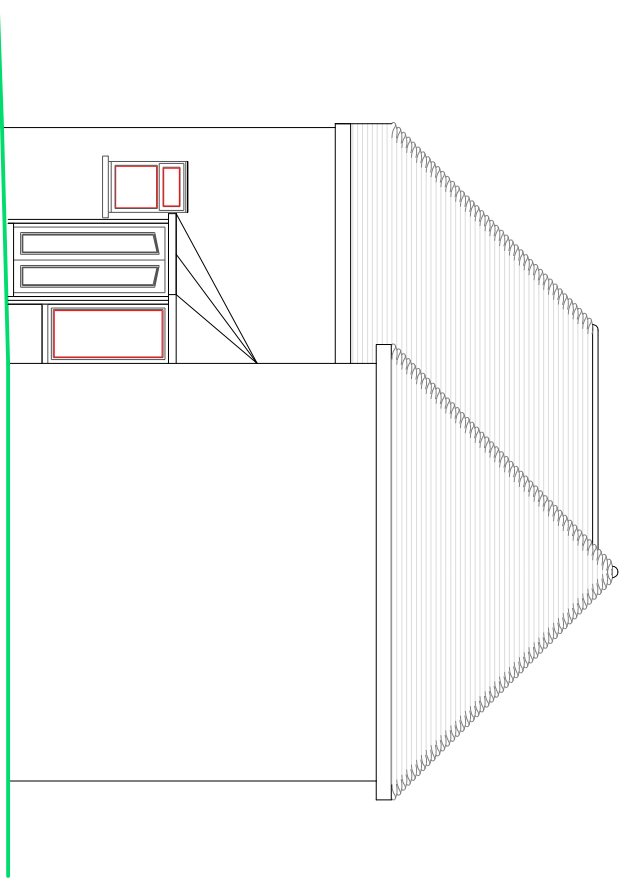

SIDE ELEVATION

EXISTING ELEVATIONS

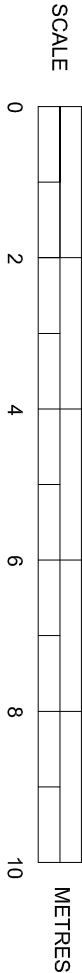

SUSSEX BUILDING CONSULTANCY LIMITED
7 BROOMCROFT ROAD, FELPHAM,
BOGNOR REGIS, WEST SUSSEX.
SCALE - 1/100 REV - DATE - 11/08/2014


LABC
3 NORTHCOTE ROAD
BOGNOR REGIS
PO21 1SZ
TEL: (01243) 861379