


NOTES

ROOF - Plain clay tiles to pitched roof to match.

WALLS - Oak frame posts and cills with infill face brickwork to match -
Freshfield Lane bricks.




FRONT ELEVATION

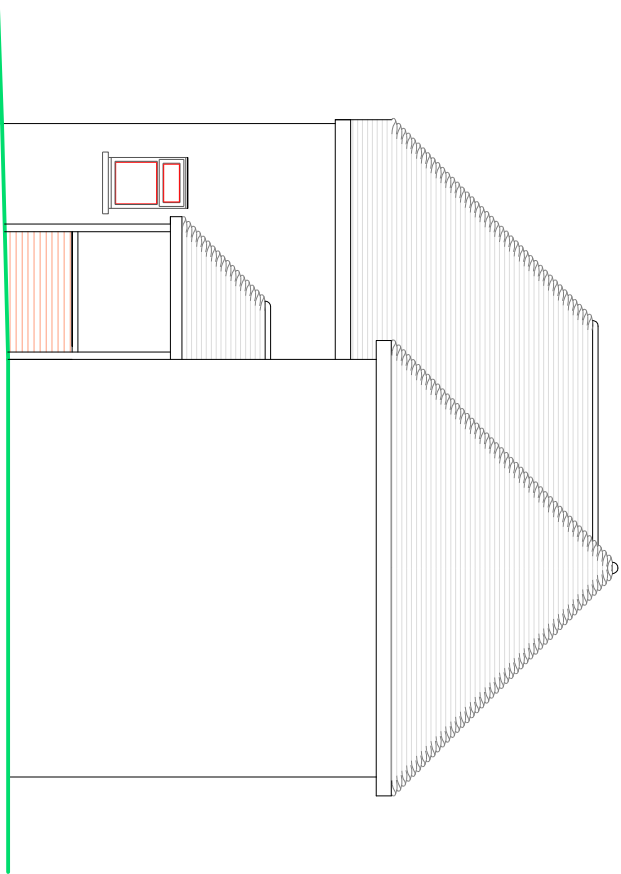

SIDE ELEVATION

EXISTING ELEVATIONS

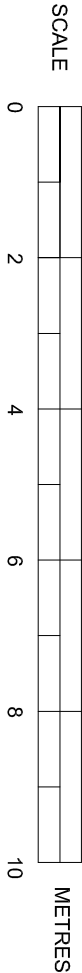

SUSSEX BUILDING CONSULTANCY LIMITED 7 BROOMCROFT ROAD, FELPHAM, BOGNOR REGIS, WEST SUSSEX. SCALE - 1/100 REV - A DATE - 11/08/2014	 LABC partner 3 NORTHCOTE ROAD BOGNOR REGIS PO21 1SZ TEL - (01243) 861379
---	--