


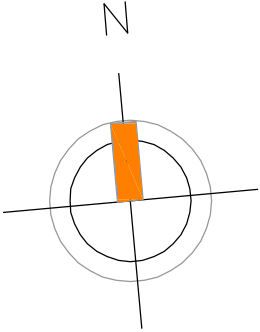


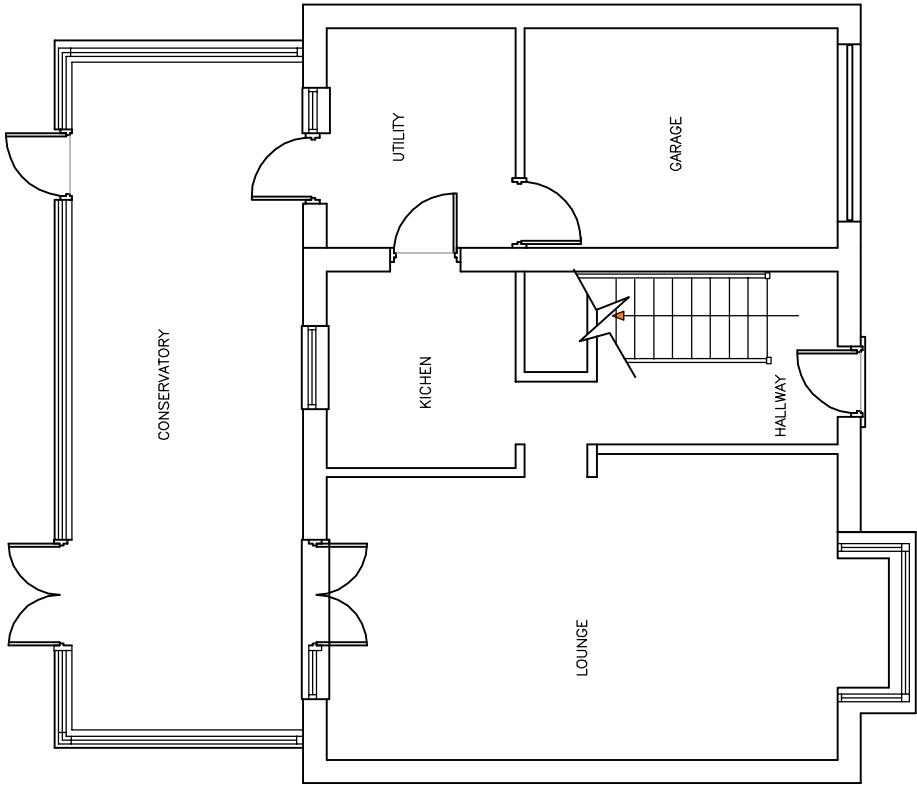

EXISTING GROUND FLOOR PLAN 1:100

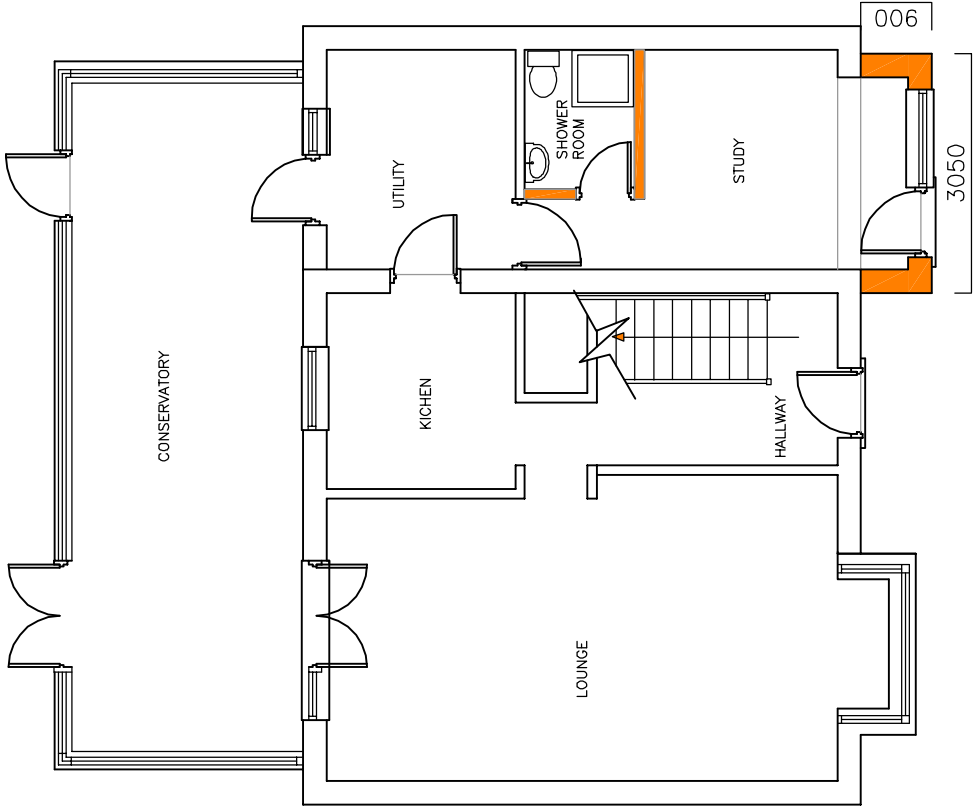

PROPOSED GROUND FLOOR PLAN 1:100

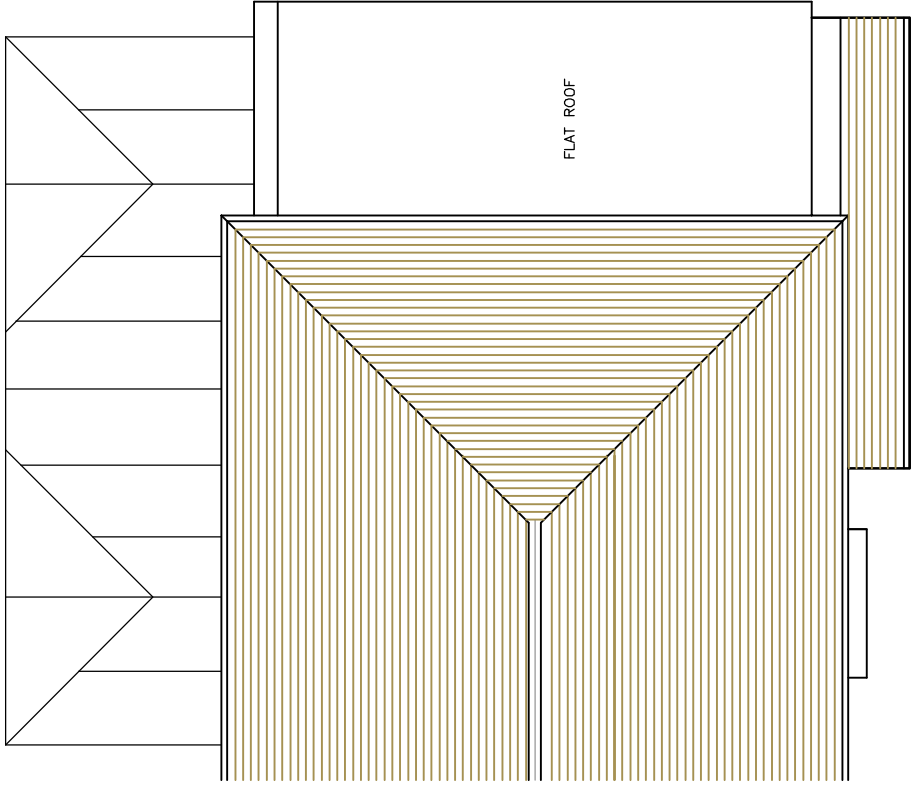

EXISTING & PROPOSED ROOF PLAN 1:100

5 OUTERWYKE AVENUE
FELPHAM
WEST SUSSEX
PO22 8JH

GROUND FLOOR FRONT EXTENSION