




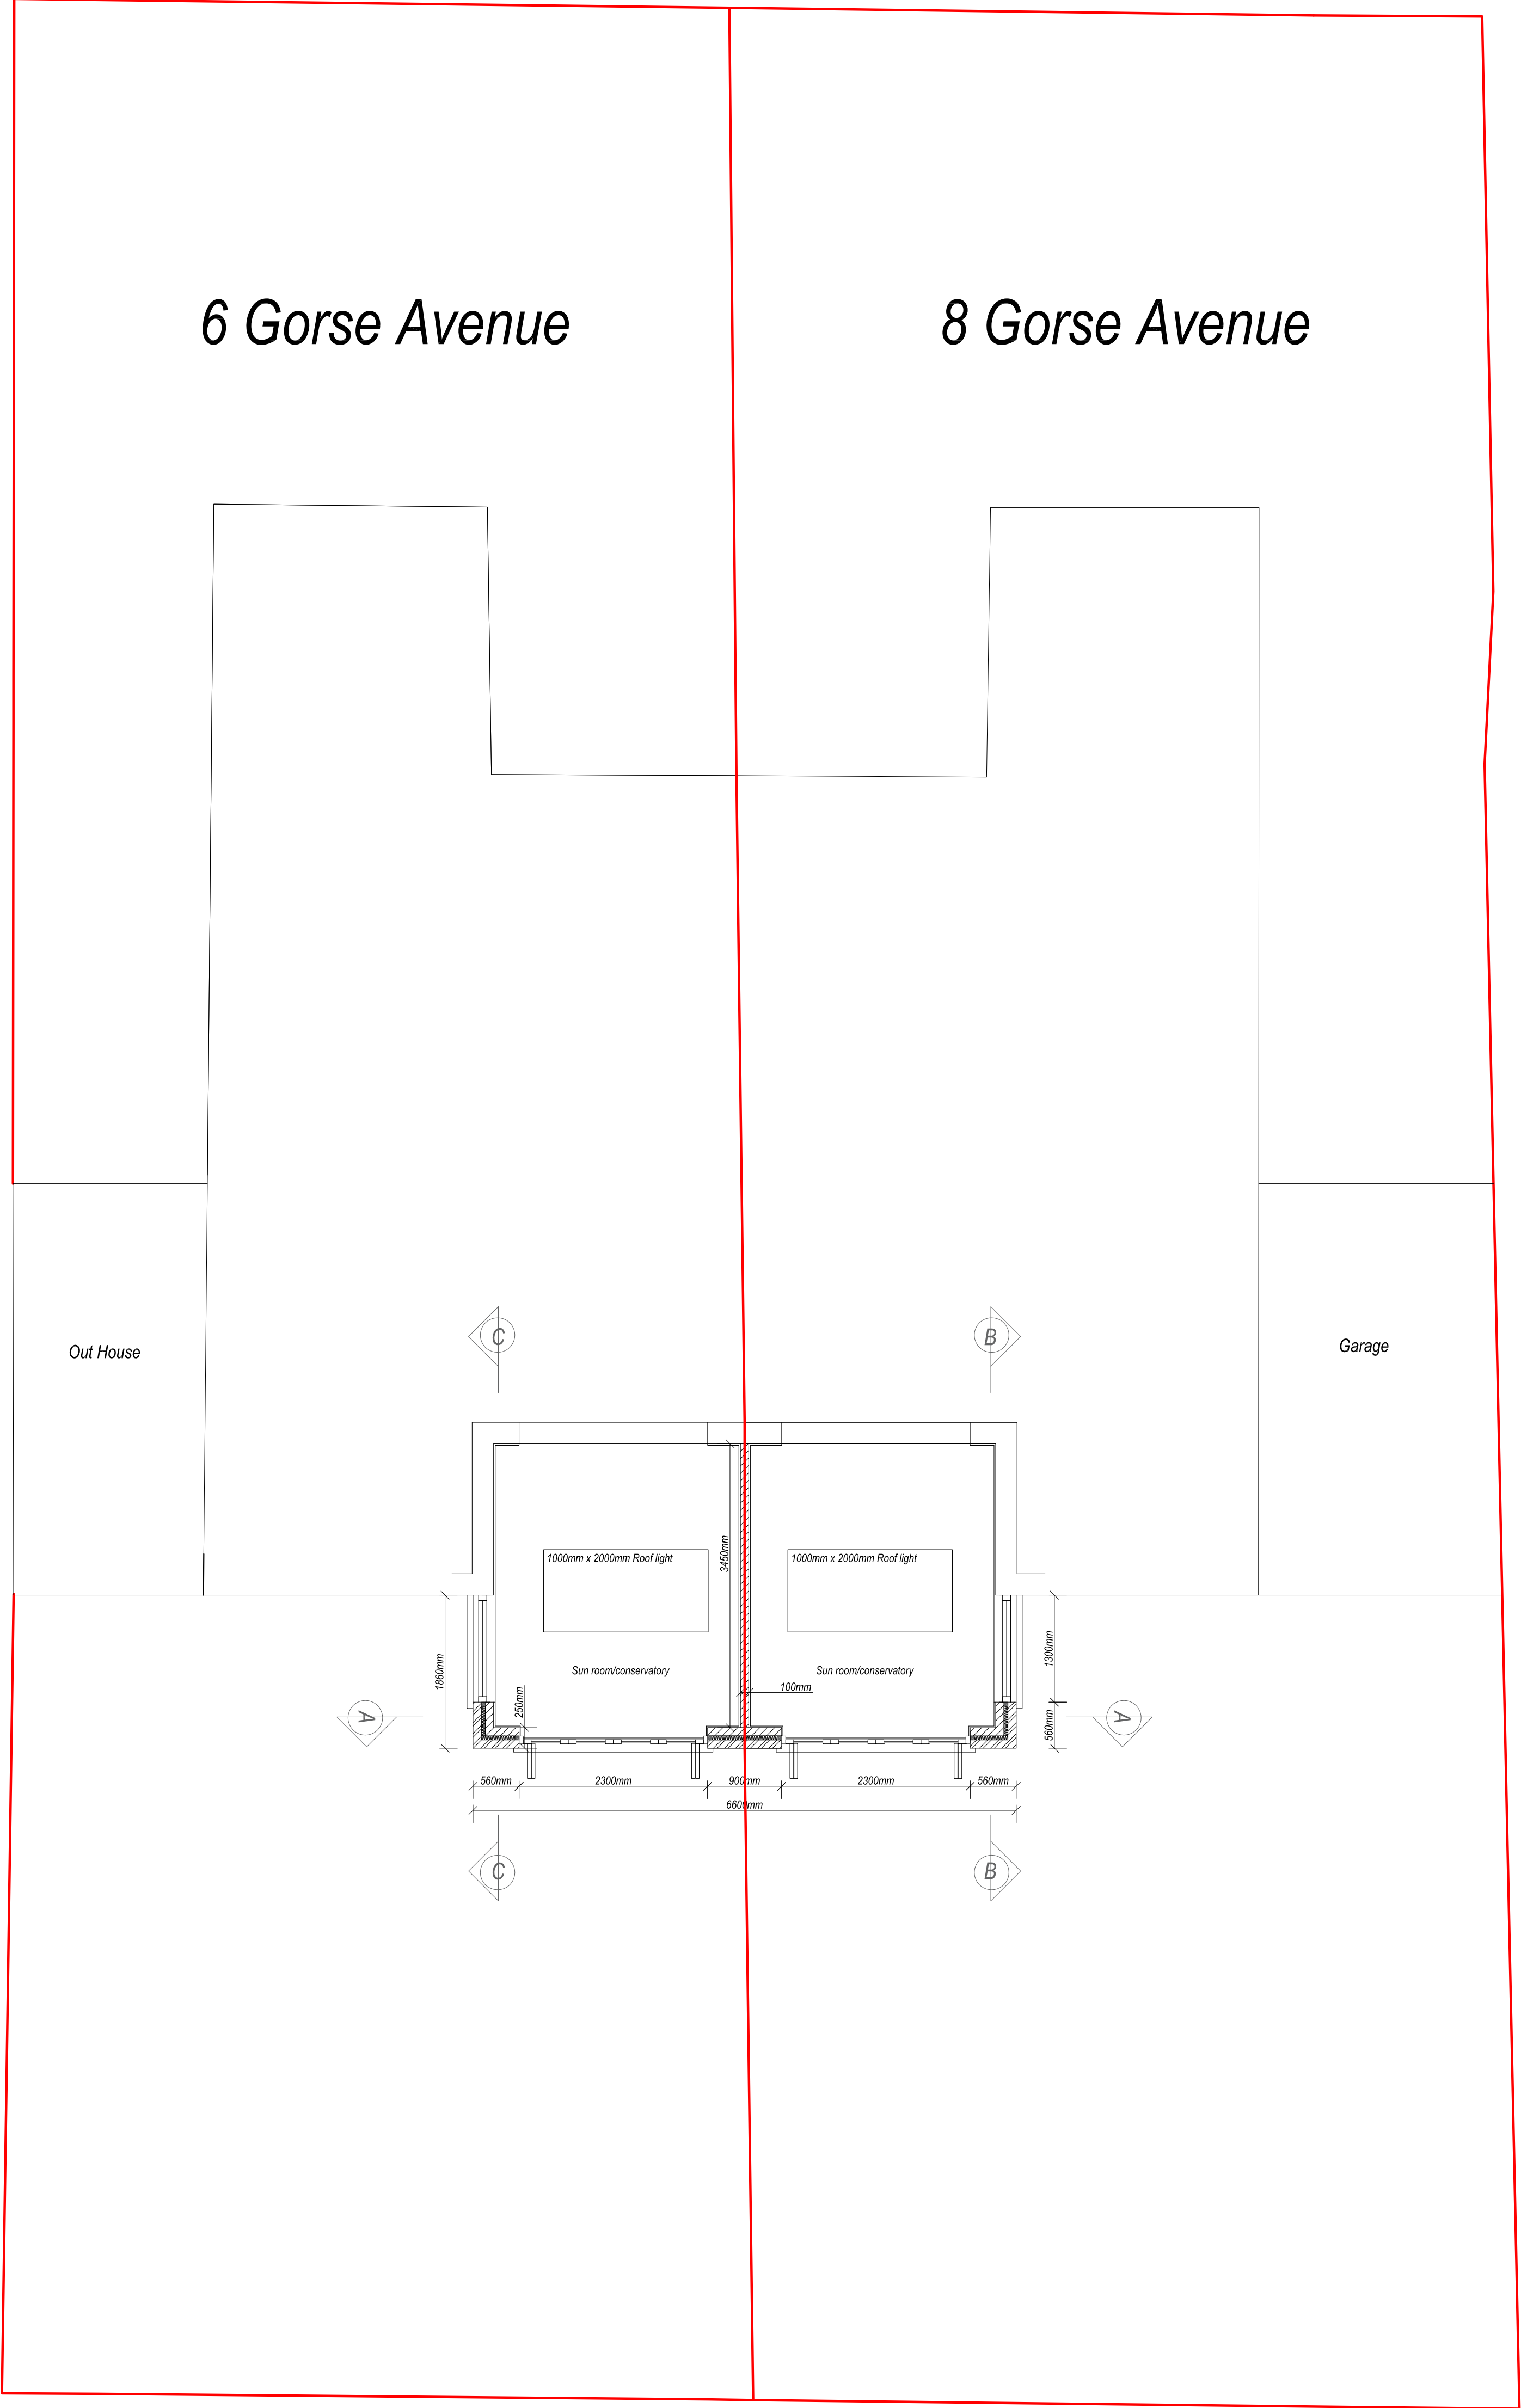


PLAN

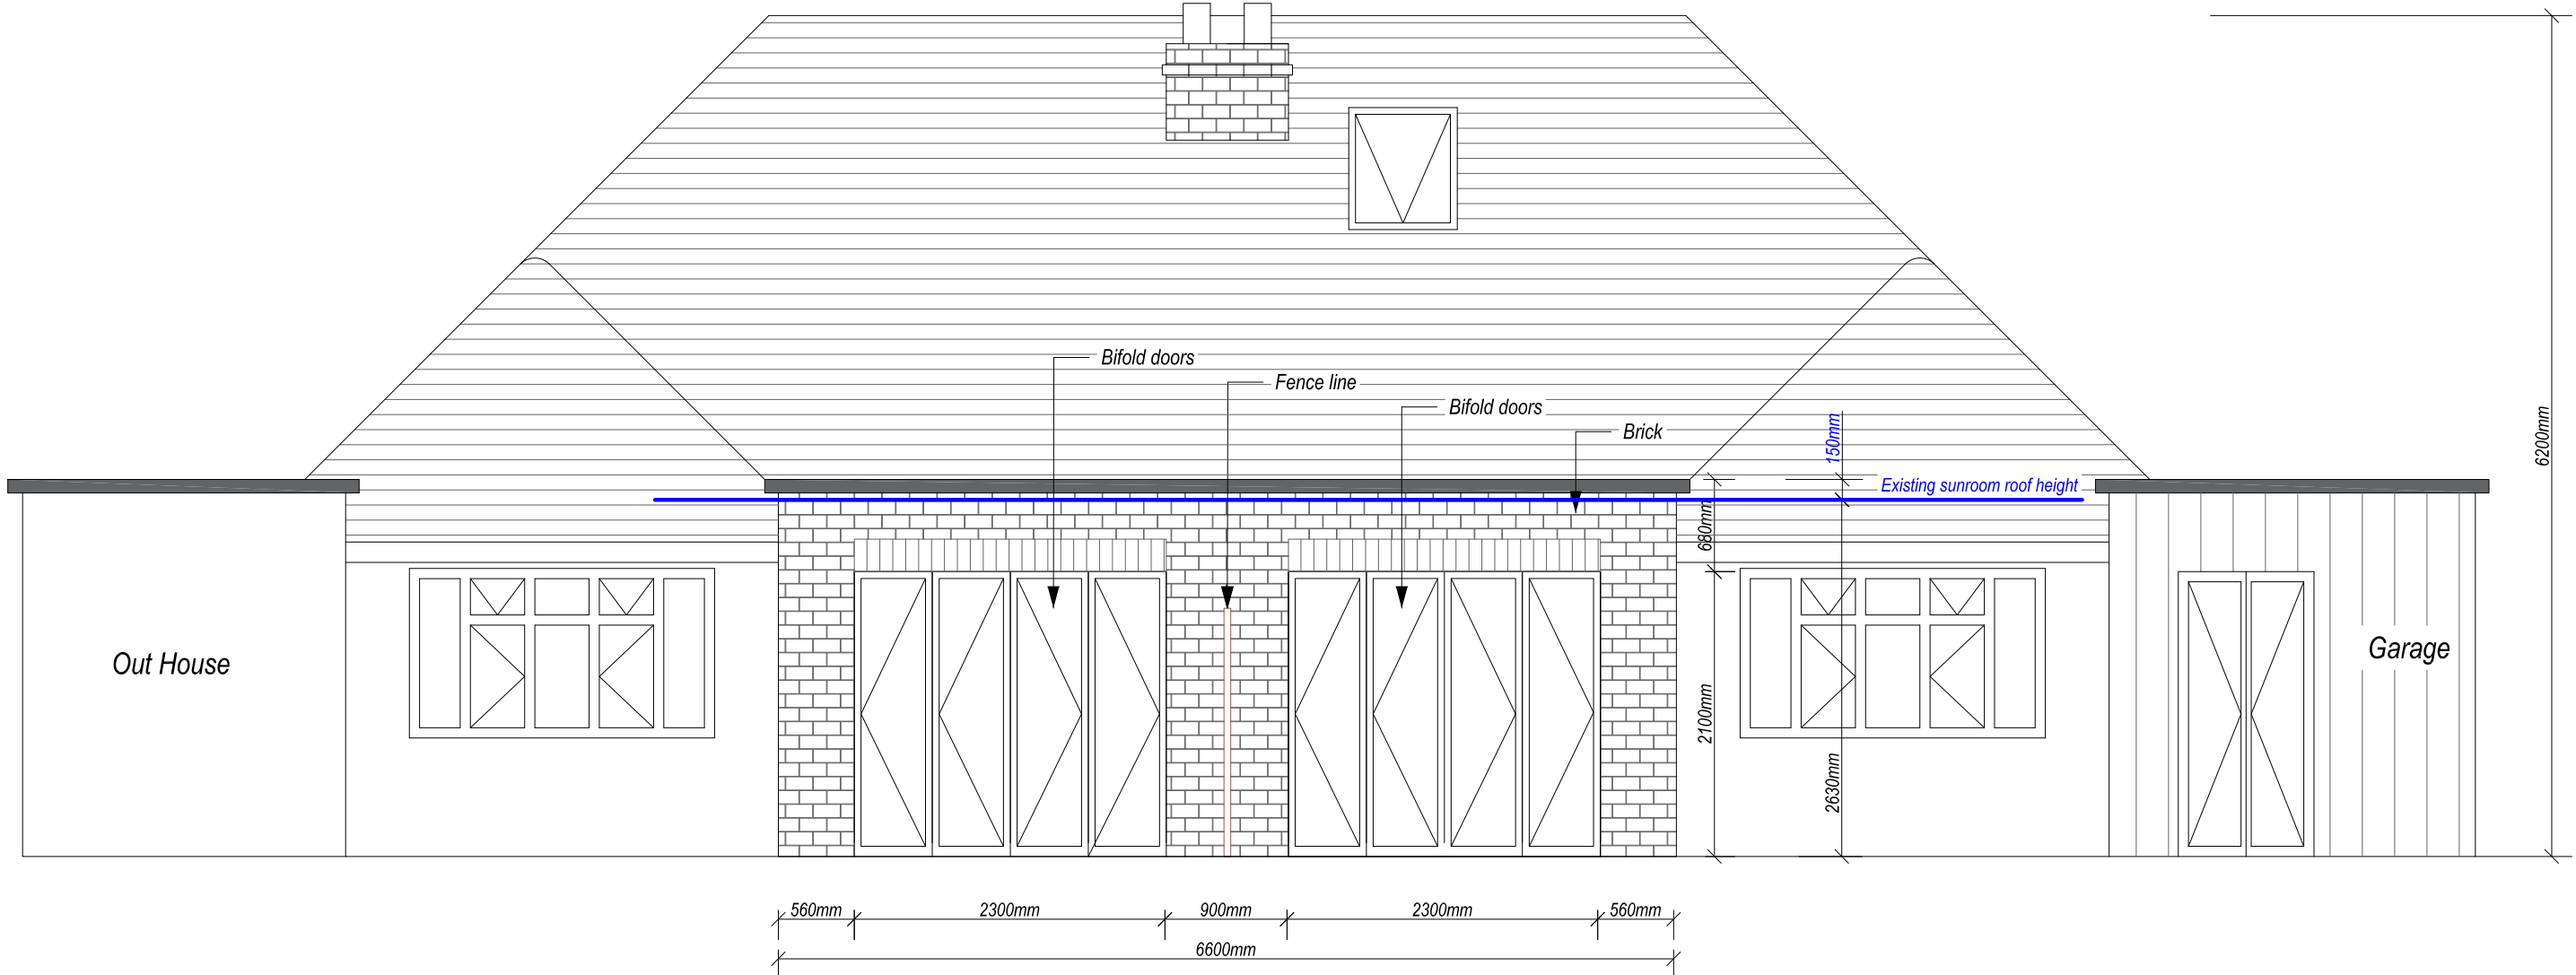


ELEVATION A

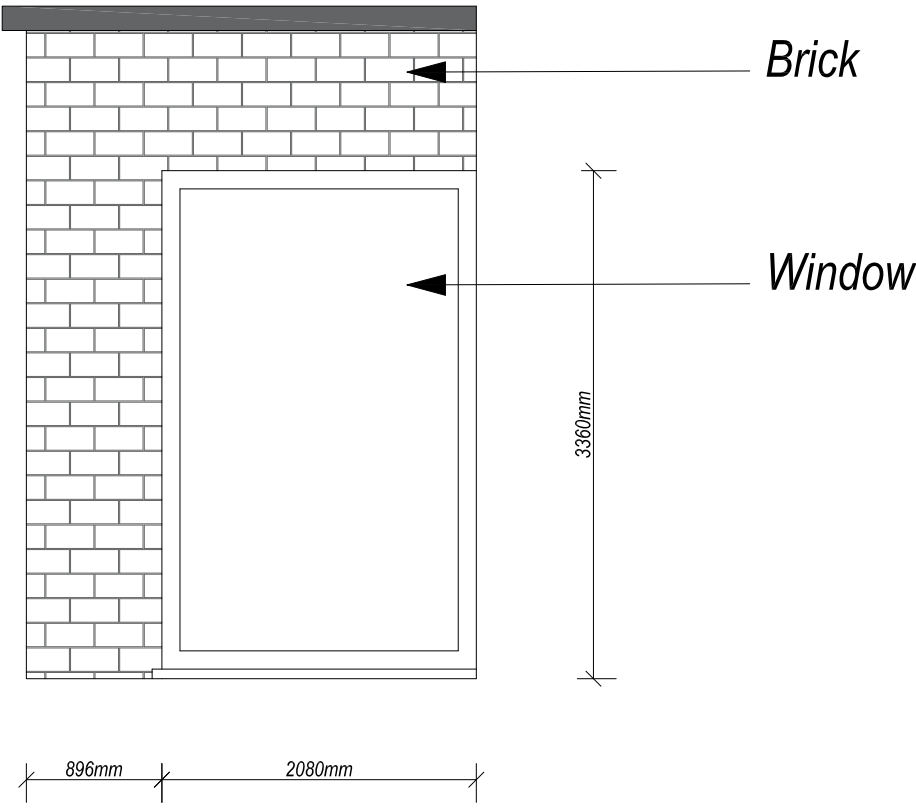

ELEVATION B

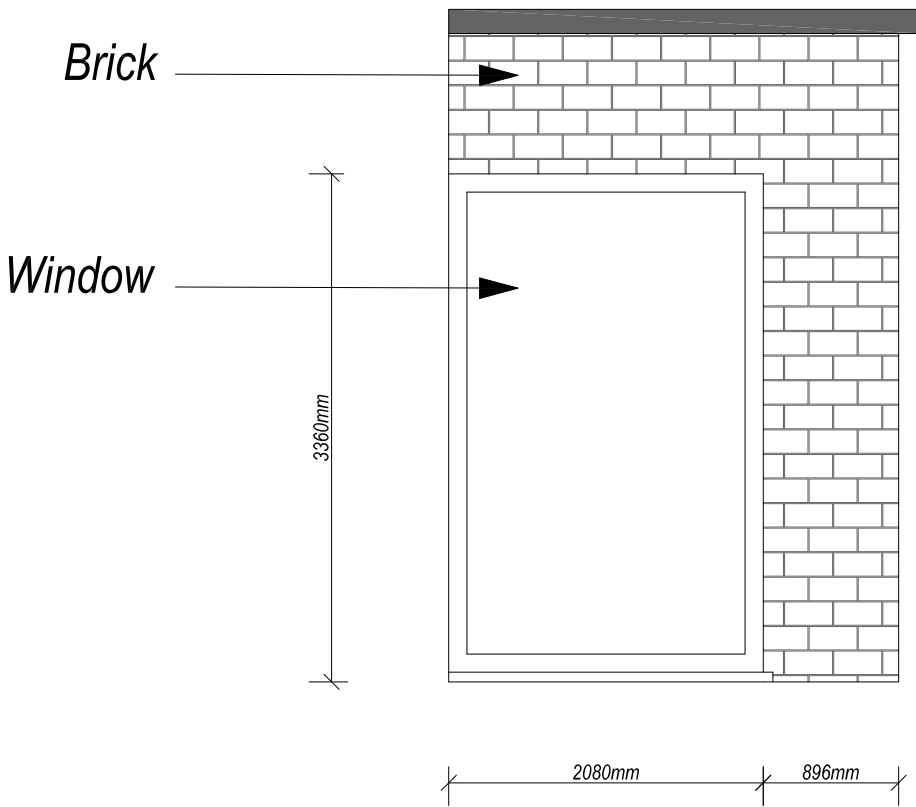

ELEVATION C

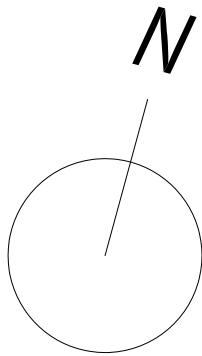

Project
6 & 8 Gorse Avenue
Bognor Regis
PO22 6AY

Title
6 & 8 GORSE AVENUE
CONSERVATORY/SUN ROOM
PROPOSED PLAN AND ELEVATIONS

Job No.	CAD Ref
Drawn ARL	Checked
Scale 1:50 @ A1	
Date July 2019	

Drawing No. 6-8.07.19_P.PEL	Rev. A
-----------------------------	--------