


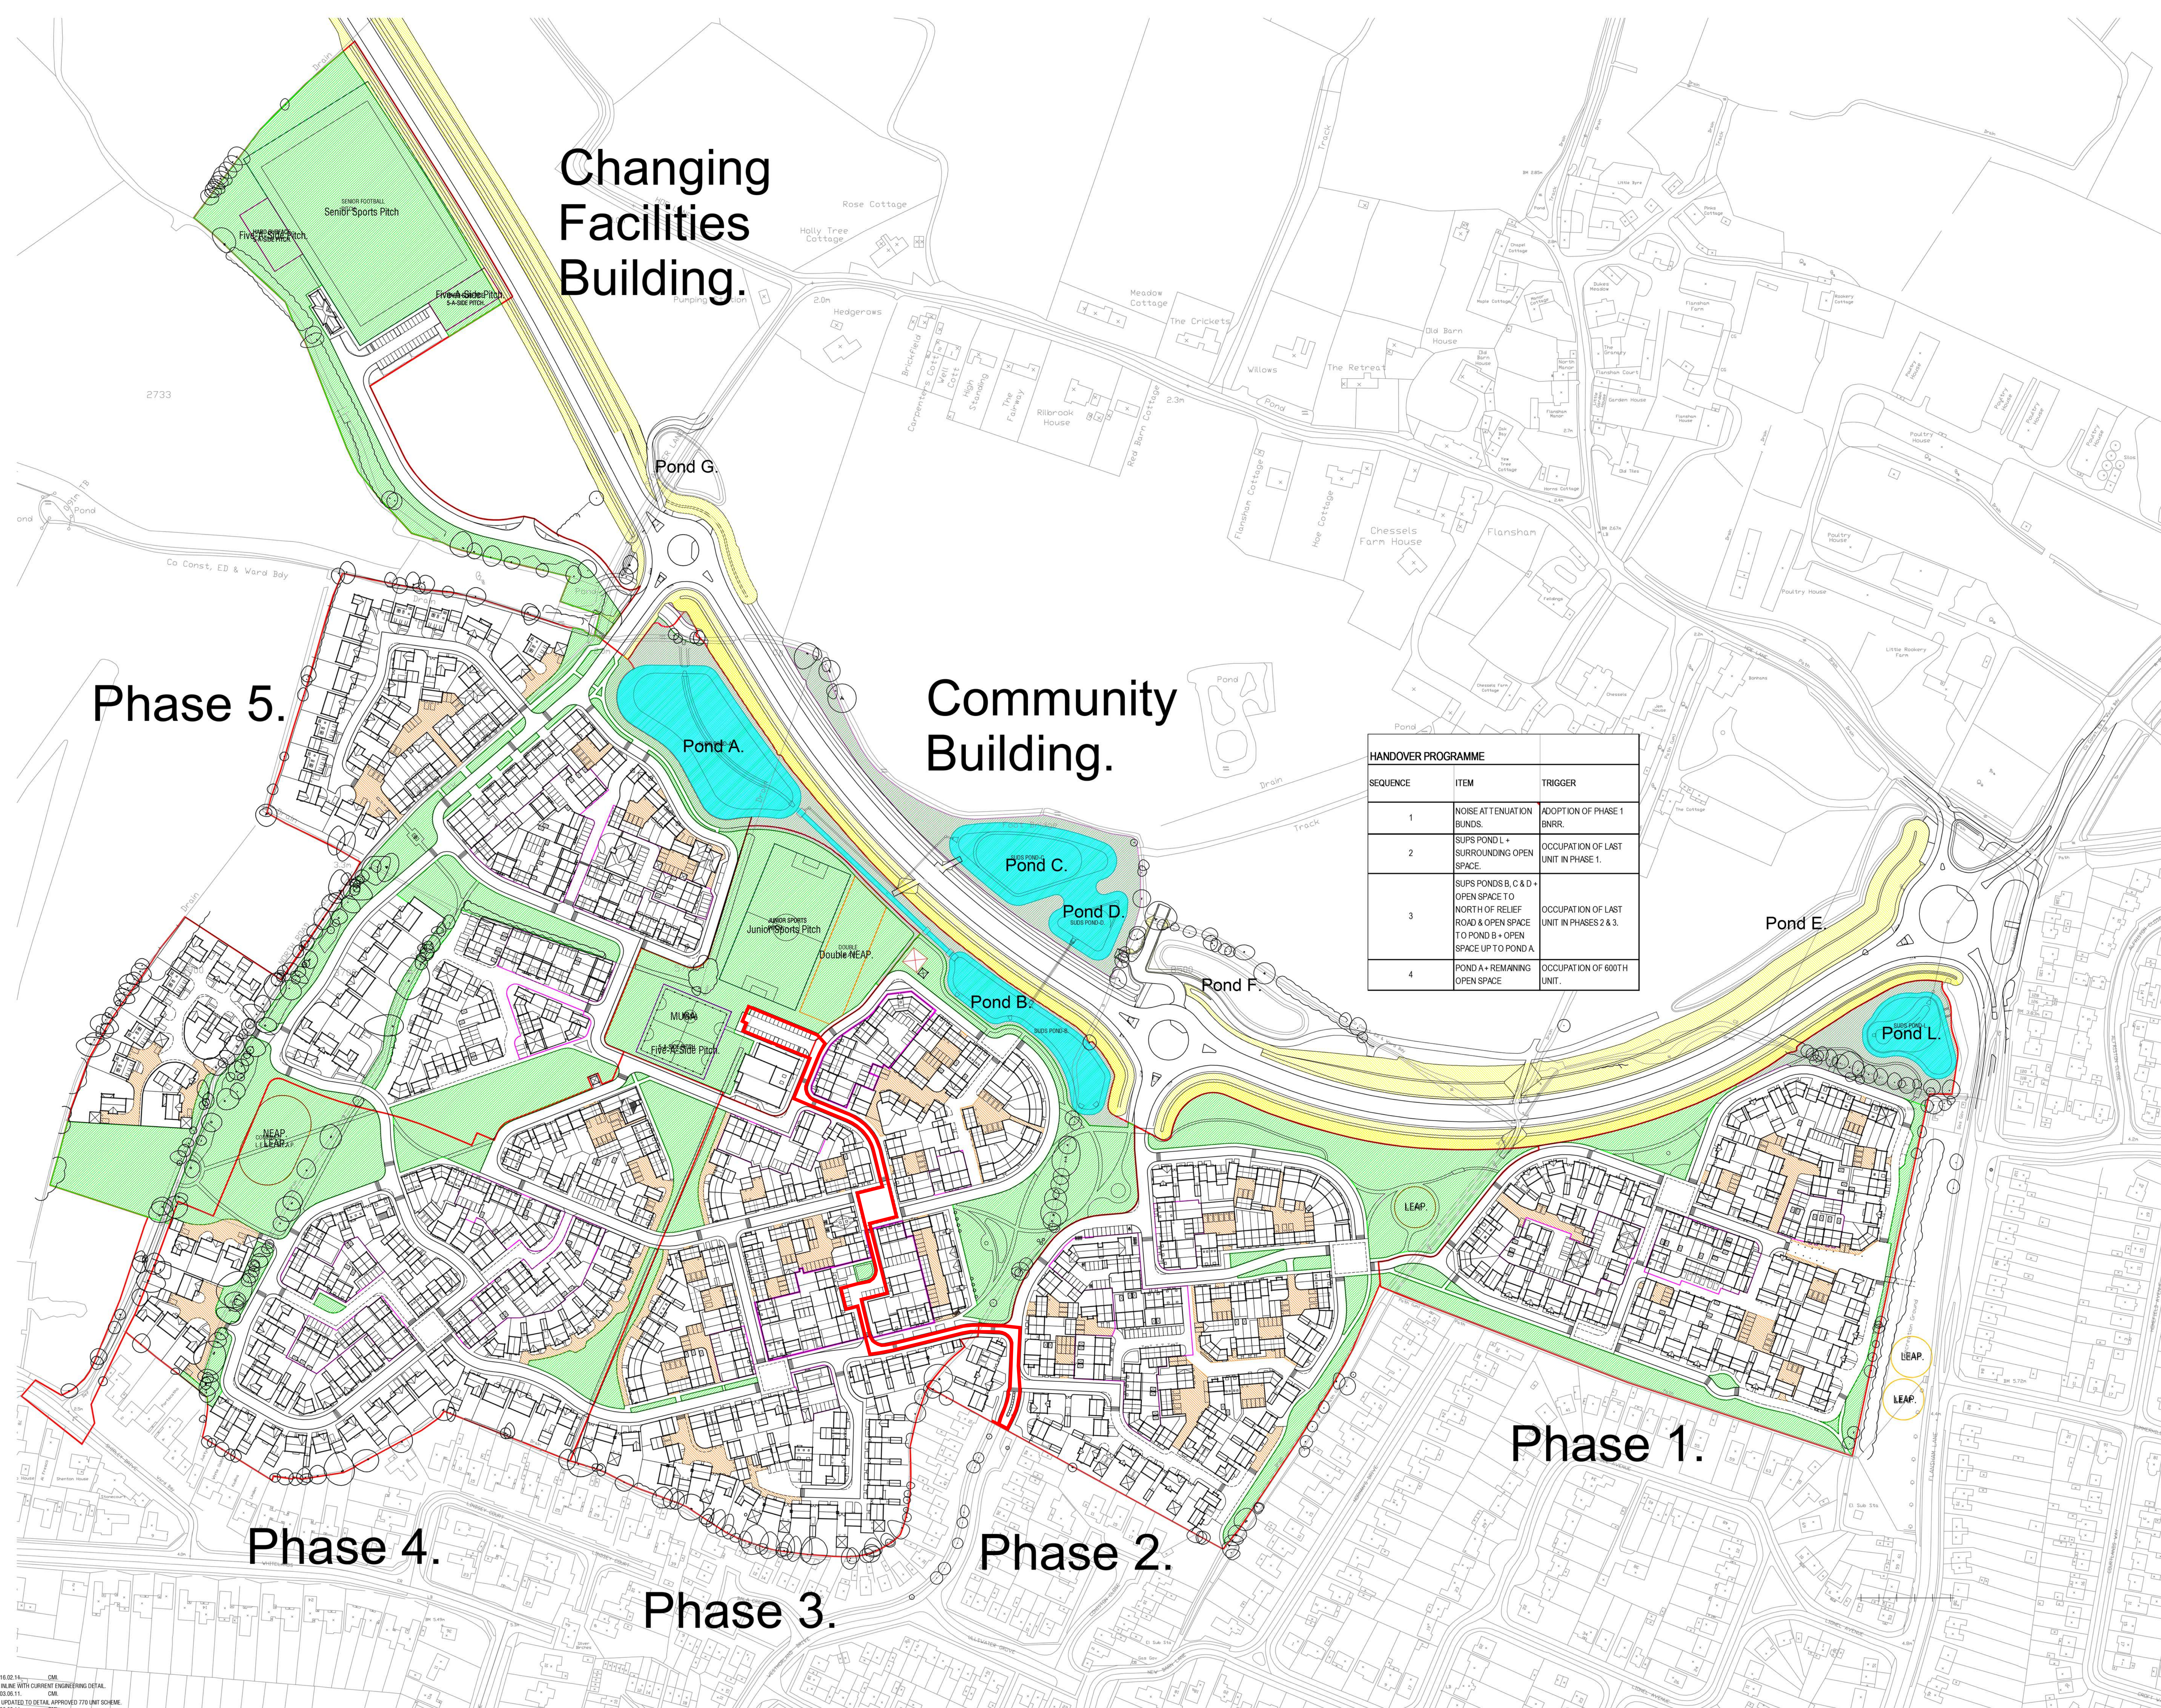

HANDOVER PROGRAMME		
SEQUENCE	ITEM	TRIGGER
1	NOISE ATTENUATION BUNDS.	ADOPTION OF PHASE 1 BNR.
2	SUPS POND L + SURROUNDING OPEN SPACE.	OCCUPATION OF LAST UNIT IN PHASE 1.
3	SUPS POND B, C & D + OPEN SPACE TO NORTH OF RELIEF ROAD + OPEN SPACE TO POND B + OPEN SPACE UP TO POND A	OCCUPATION OF LAST UNIT IN PHASES 2 & 3.
4	POND A + REMAINING OPEN SPACE	OCCUPATION OF 600TH UNIT.

200 sqm

Rev	Description	Date	Draw'n Chk'd
-----	-------------	------	--------------

DBW Southwestern

Tollbar Way, Hedge End,
Southampton, SO30 2UH

01499 779200
Project
F. H. W. 10

Felpham, West Sussex

Site Plan

Scale
1:1250 @ A0

Date: _____

12/2020


Drawing: 001 Rev.

PARRATT

BARRATT
DEVELOPMENTS PLC

Before printing, we recommend that you print out a proof, so that you can check the layout and the text. You can do this by clicking on the 'Print' button in the top right corner of the page.

DAVID WILSON HOMES

WHERE QUALITY LIVES

A. 10.02.11. CML.
DRAWING UPDATE INLINE WITH CURRENT ENGINEERING DETAIL.
B. 03.06.11. CML.
DRAWING UPDATED TO DETAIL APPROVED 770 UTM SCHEME.
C. 30.08.11. CML.
DRAWING UPDATED TO ACCOUNT FOR AREA OF BUND
TO BE PRIVATELY MAINTAINED.
D. 02.09.11. CML.
DRAWING UPDATED TO IDENTIFY ADDITIONAL AREAS
TO BE PRIVATELY MAINTAINED.
E. 05.09.11. CML.
DRAWING UPDATED TO IDENTIFY ADDITIONAL FENCE LINES
TO BE PRIVATELY MAINTAINED.