


LIGHTING KEY:

Proposed Lighting Column
6m Column fitted with post top
mounted luminaire with 5 degree tilt.

Luminaire to be Phillips Micro Luma
R4 with 12 no. Cool White LED's
providing no less than 1.40klm.

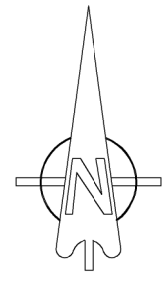

PRELIMINARY - FOR APPROVAL					
REV. No.	DATE	DESCRIPTION	INITIALS		
Client			 MJA CONSULTING CIVIL AND STRUCTURAL ENGINEERS Monarch House, Barton Lane, Abingdon, Oxon, OX14 3NB Tel: 01235 555173 Fax: 01235 523226 		
Project			Felpham		
Title			Scale 1:200@A1 Date June '18 Drawing No. 5782:05 Checked KTG Drawn JRV		
Proposed Contours Lighting			—		