



KEY

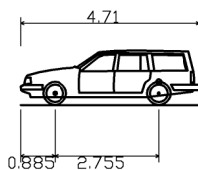

Estate Car (2006)
Overall Length 4.71m
Overall Width 1.804m
Overall Body Height 1.442m
Min Body Ground Clearance 0.207m
Max Track Width 1.756m
Lock to lock time 4.00s
Kerb to kerb Turning Radius 5.950m

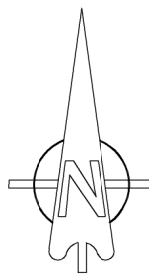

PRELIMINARY - FOR APPROVAL

A	28.06.18	Updated to accord with revised planning layout.		JRV
REV. No.	DATE	DESCRIPTION		INITIALS
Client		MJA CONSULTING CIVIL AND STRUCTURAL ENGINEERS Monarch House, Barton Lane, Abingdon, Oxon, OX14 3NB Tel: 01235 555173 Fax: 01235 523226 		
Project		Felpham		
Title		Scale	Date	Drawing No.
Vehicle Tracking		1:200@A1	Mar'18	5782:90
		Checked	Drawn	Rev
		KTG	JRV	A