



KEY

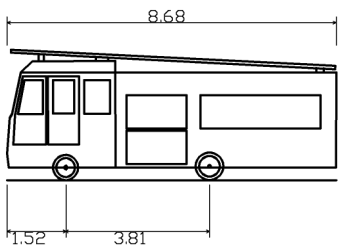

DB32 Fire Appliance  
Overall Length 9.68m  
Overall Width 2.52m  
Overall Body Height 3.81m  
Min. Body Ground Clearance 1.52m  
Max. Track Width 3.81m  
Lock to lock time 0.00s  
Kerb to Kerb Turning Radius 7.910m

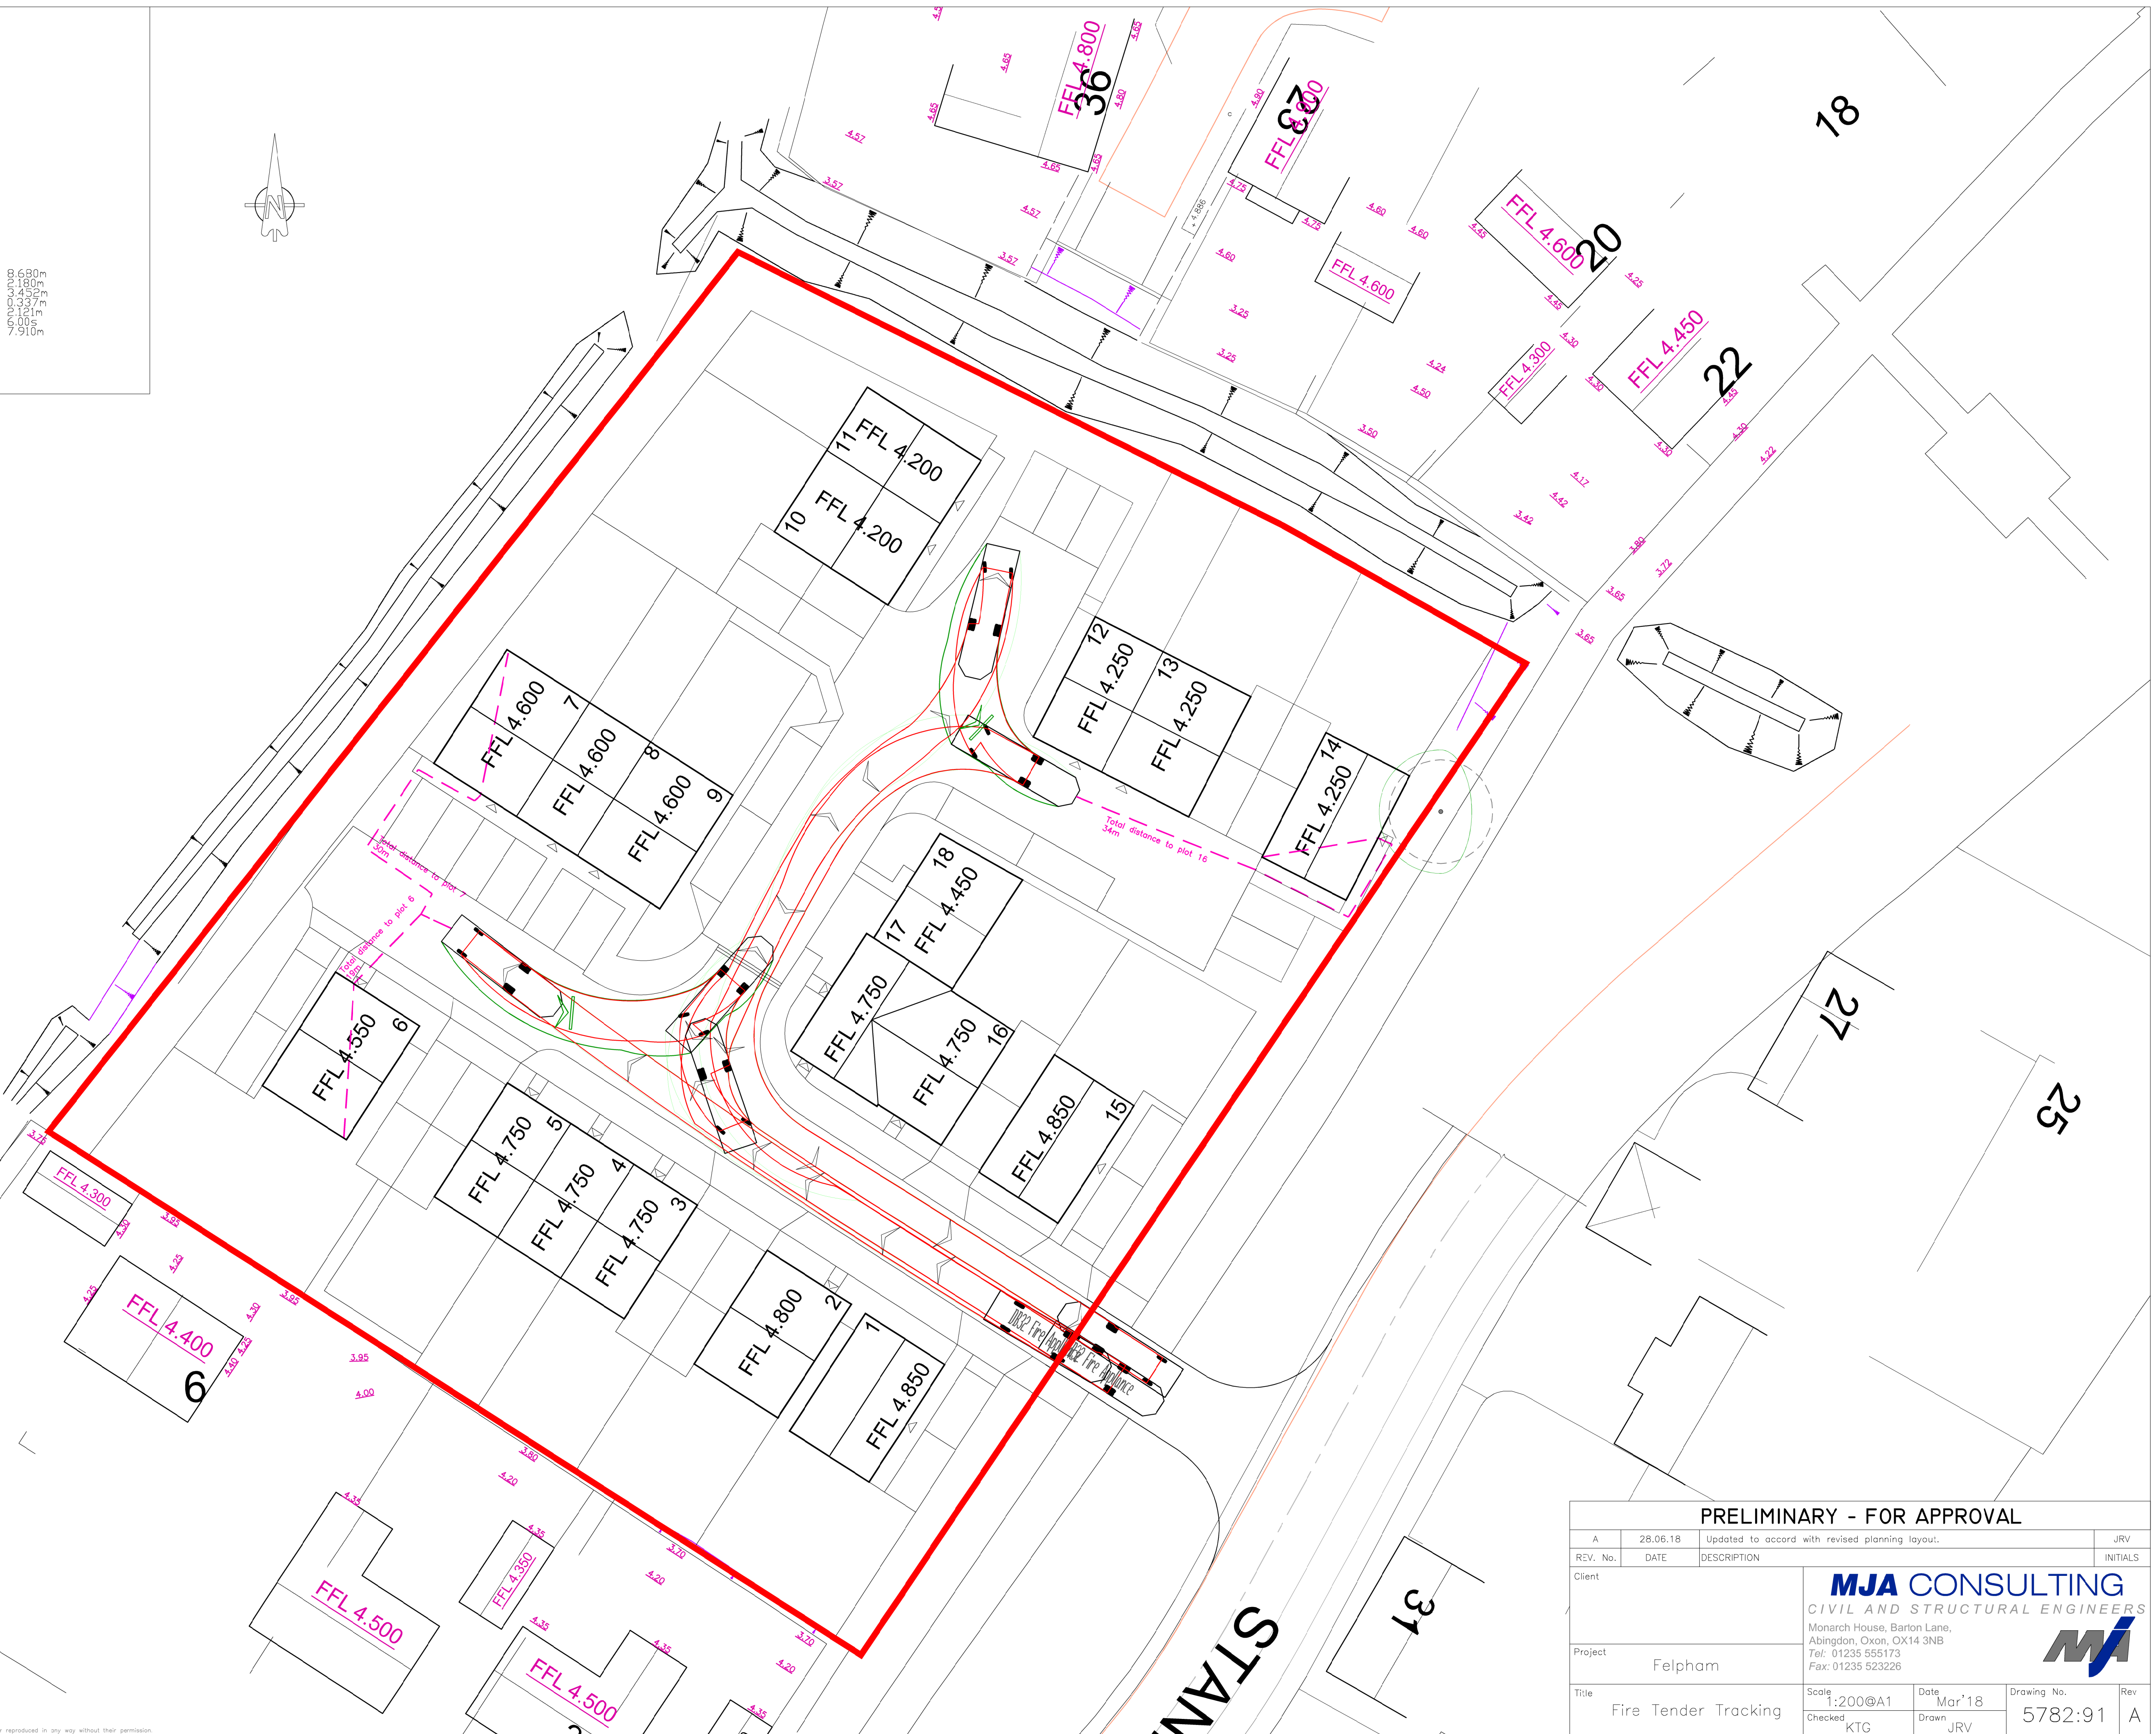

| PRELIMINARY - FOR APPROVAL |          |   |                               |                          |
|----------------------------|----------|---|-------------------------------|--------------------------|
| A                          | 28.06.18 | Updated to accord with revised planning layout.   |                               | JRV                      |
| REV. No.                   | DATE     | DESCRIPTION   |                               | INITIALS                 |
| Client                     |          | <b>MJA CONSULTING</b><br>CIVIL AND STRUCTURAL ENGINEERS<br>Monarch House, Barton Lane,<br>Abingdon, Oxon, OX14 3NB<br>Tel: 01235 555173<br>Fax: 01235 523226 |                               |                          |
| Project                    |          | Felpham   |                               |                          |
| Title                      |          | Fire Tender Tracking   | Scale 1:200@A1<br>Checked KTG | Date Mar'18<br>Drawn JRV |
|                            |          |   | Drawing No. 5782:91           | Rev A                    |