



KEY

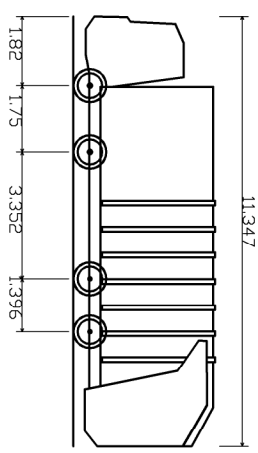

Large Refuse Vehicle (4 axle)
Overall Length 11.347m
Overall Width 3.352m
Overall Body Height 3.751m
Track Width 2.500m
Lock to Lock time 6.005m
Wall to Wall turning Radius 11.330m

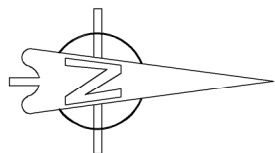

PRELIMINARY - FOR APPROVAL			
REV. No.	DATE	DESCRIPTION	INITIALS
A	28.06.18	Updated to accord with revised planning layout.	JRV
Client			
MJA CONSULTING			
CIVIL AND STRUCTURAL ENGINEERS			
Monarch House, Barton Lane,			
Abingdon, Oxon, OX14 3NB			
Tel: 01235 555173			
Fax: 01235 523226			
Project			
Felpham			
Title			
Refuse Tracking			
Scale	Date	Drawing No.	Rev
1:200@A1	Mar'18	5782:92	A
Checked KTG	Drawn JRV		