



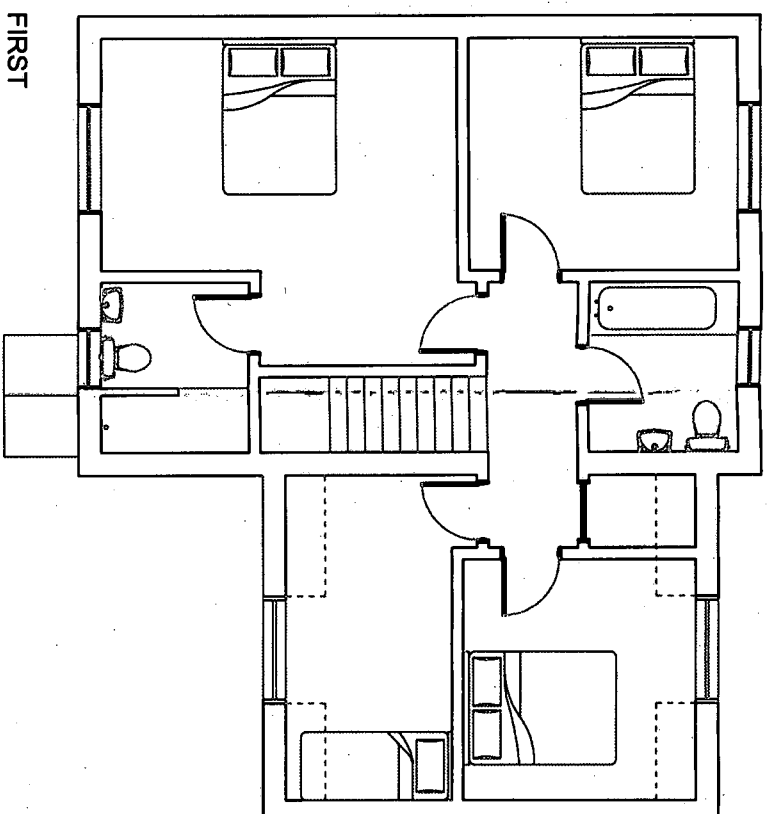

FIRST

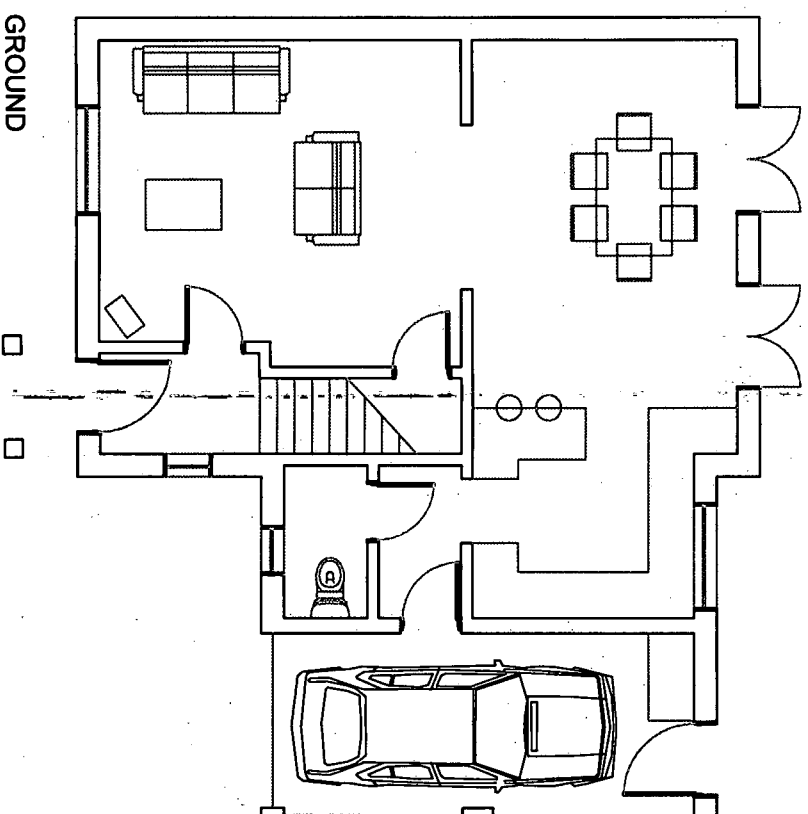

GROUND

ARUN DISTRICT COUNCIL	
No.	1501709
SUBSTITUTION	
RECEIVED	19.7.07

PROPOSED FLOOR PLANS 1:100@A3

BIS DESIGN

61 Springfield Close Lavant Chichester PO18 0AZ

07887 777085

Project 51 Berewecke Road

Drawing Title Planning

Drawing No 296/DPA02

Rev C