


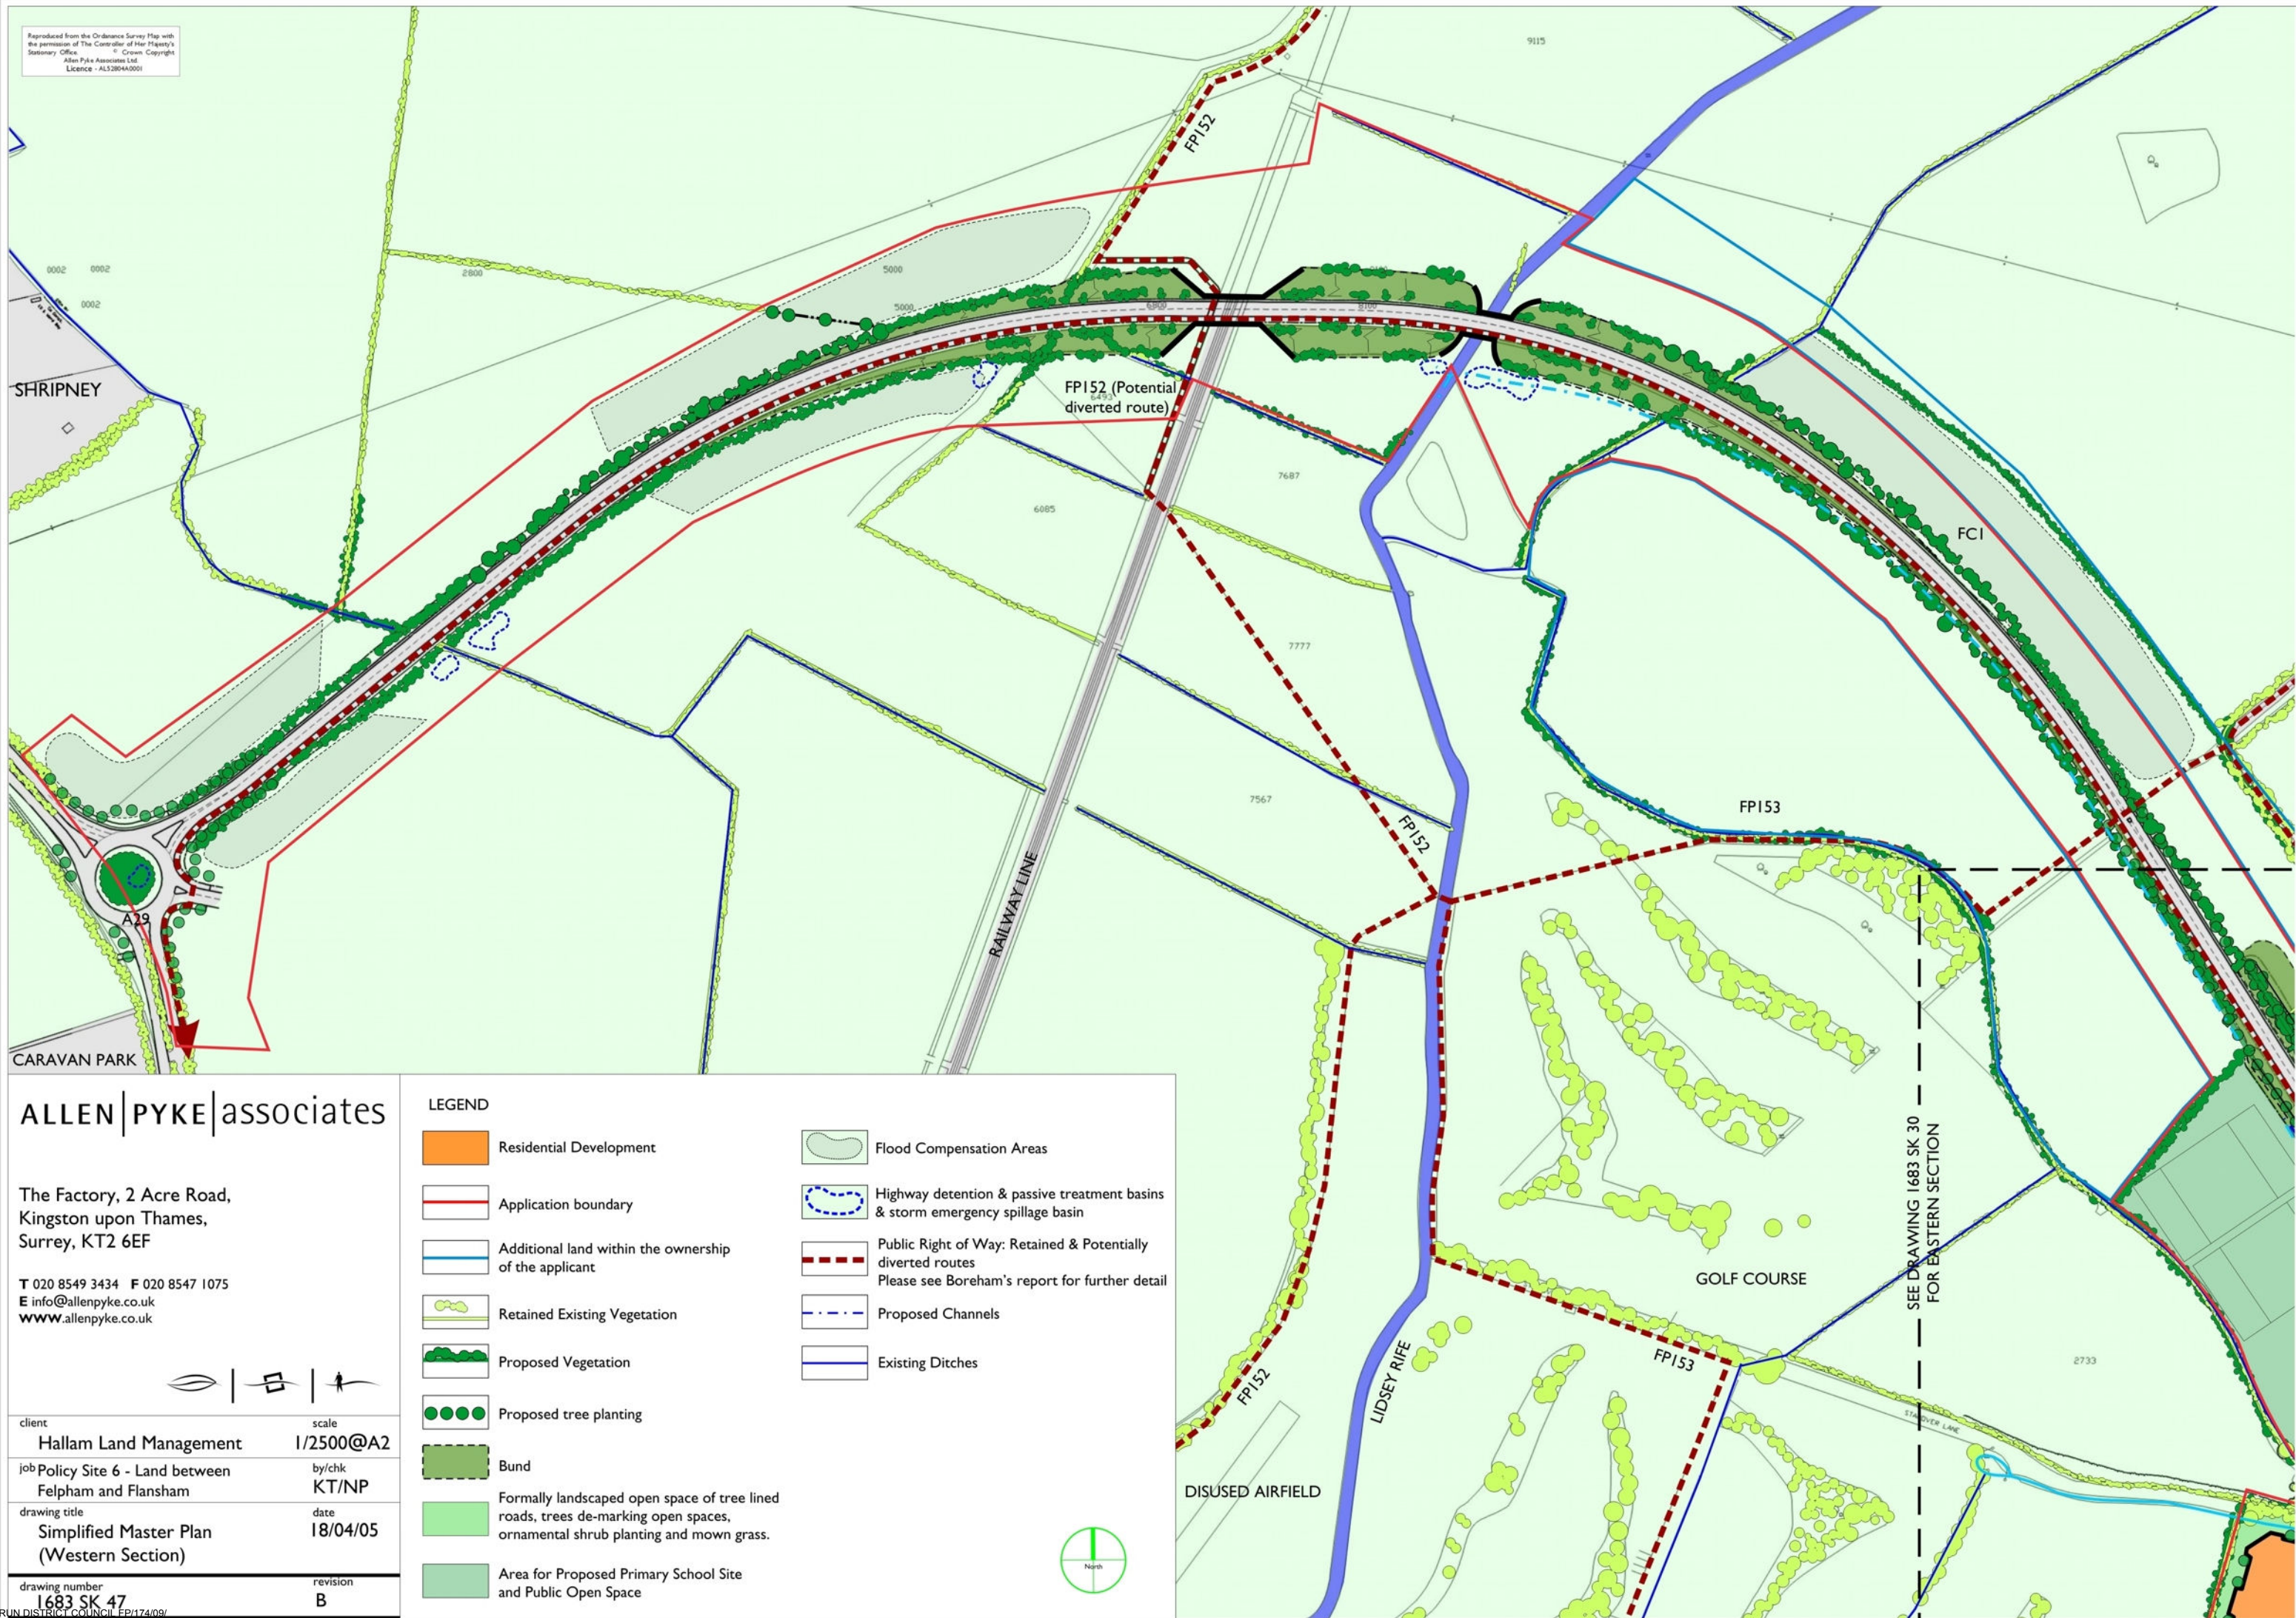

ALLEN|PYKE|associates

The Factory, 2 Acre Road,
Kingston upon Thames,
Surrey, KT2 6EF

T 020 8549 3434 F 020 8547 1075
E info@allenpyke.co.uk
www.allenpyke.co.uk



client	Hallam Land Management	scale	1/2500@A2
job	Policy Site 6 - Land between Felpham and Flansham	by/chk	KT/NP
drawing title	Simplified Master Plan (Western Section)	date	18/04/05
drawing number	1683 SK 47	revision	B

LEGEND

- | | |
|---|---|
| Residential Development | Flood Compensation Areas |
| Application boundary | Highway detention & passive treatment basins & storm emergency spillage basin |
| Additional land within the ownership of the applicant | Public Right of Way: Retained & Potentially diverted routes
Please see Boreham's report for further detail |
| Retained Existing Vegetation | Proposed Channels |
| Proposed Vegetation | Existing Ditches |
| Proposed tree planting | |
| Bund | |
| Formally landscaped open space of tree lined roads, trees de-marking open spaces, ornamental shrub planting and mown grass. | |
| Area for Proposed Primary School Site and Public Open Space | |



SEE DRAWING 1683 SK 30
FOR EASTERN SECTION